

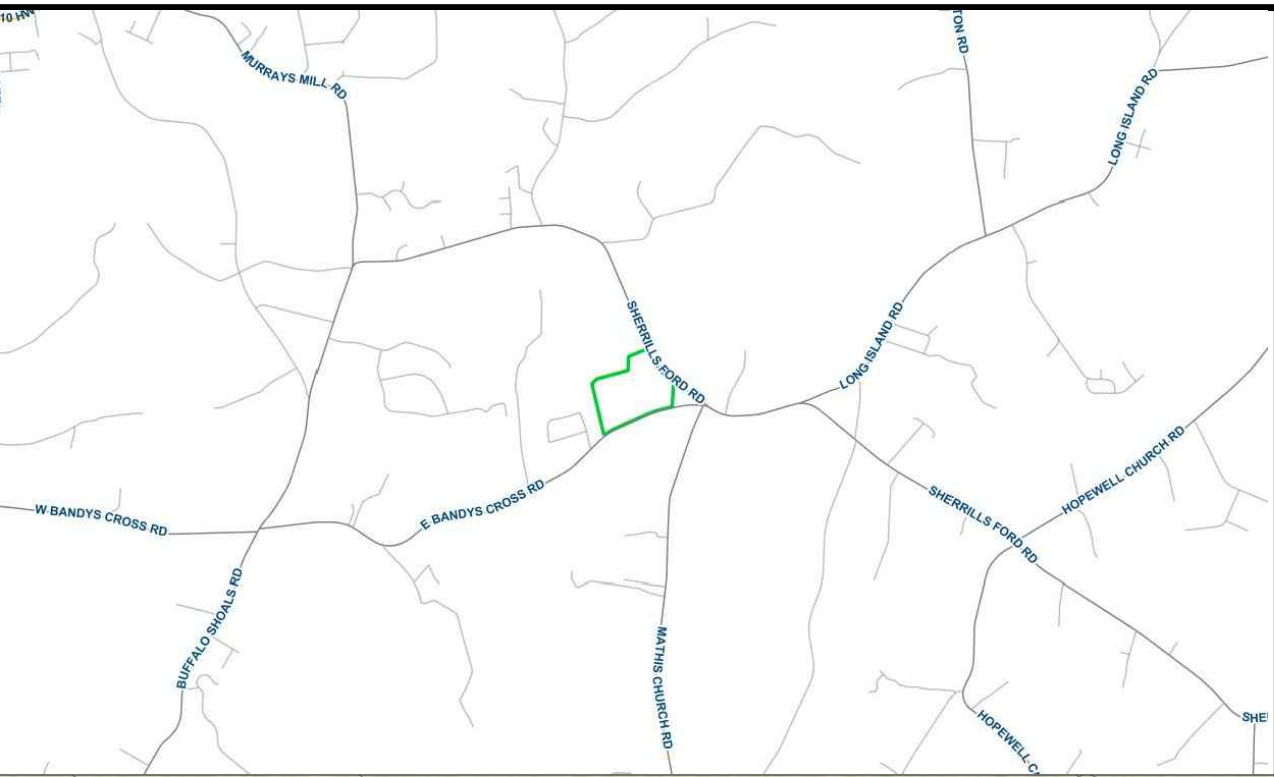
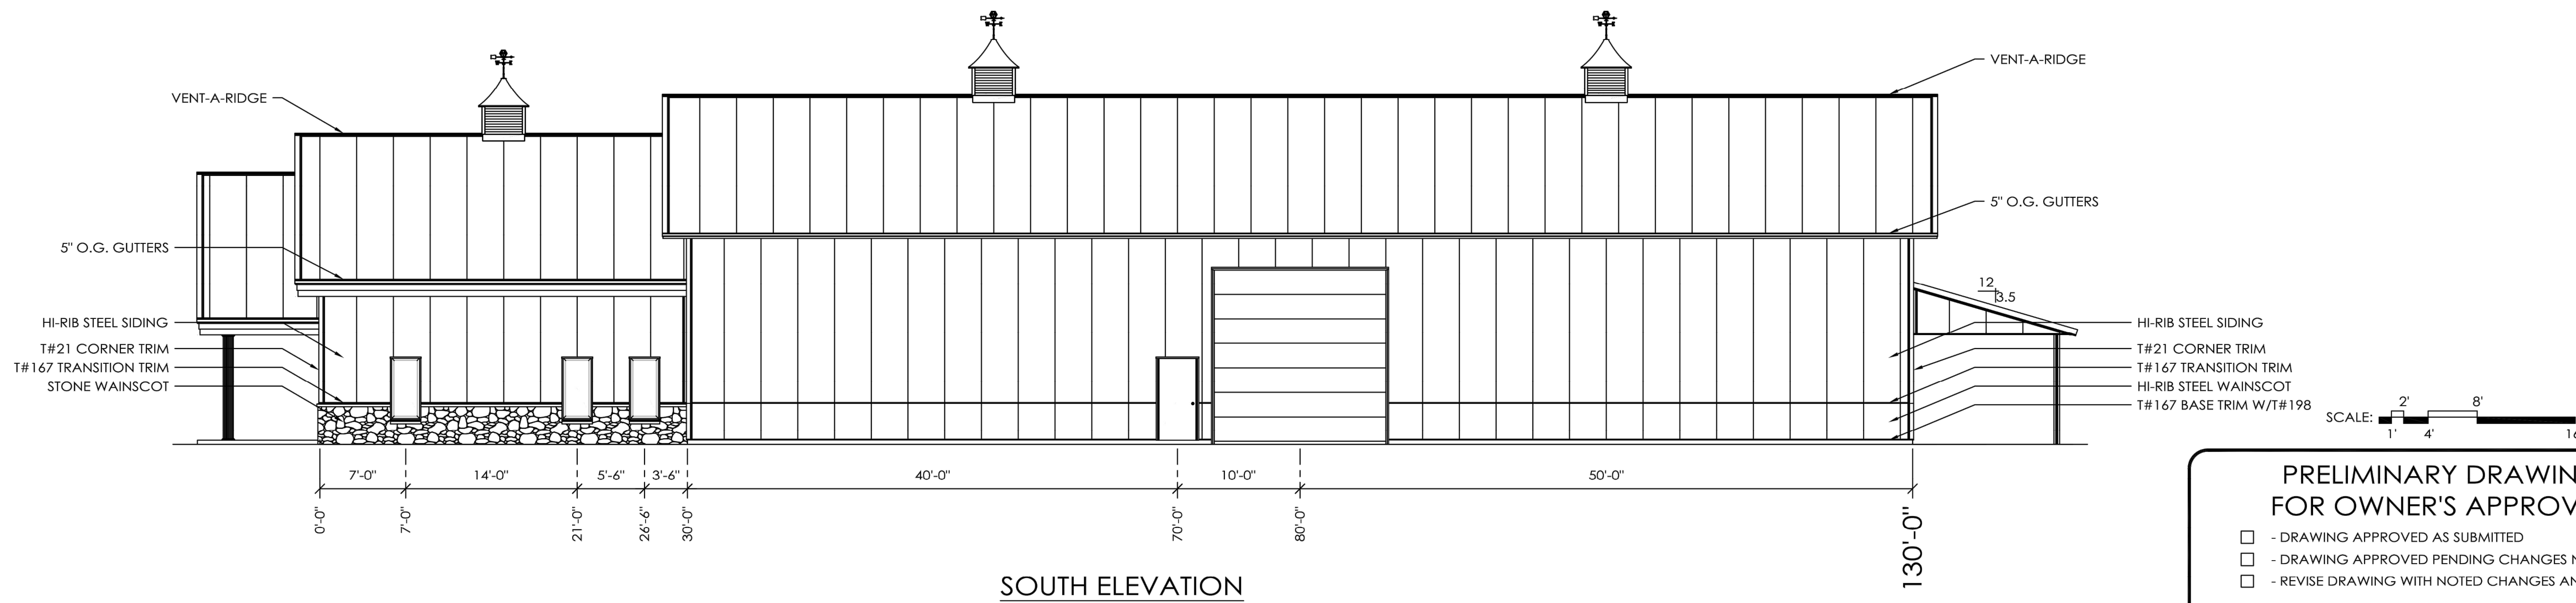
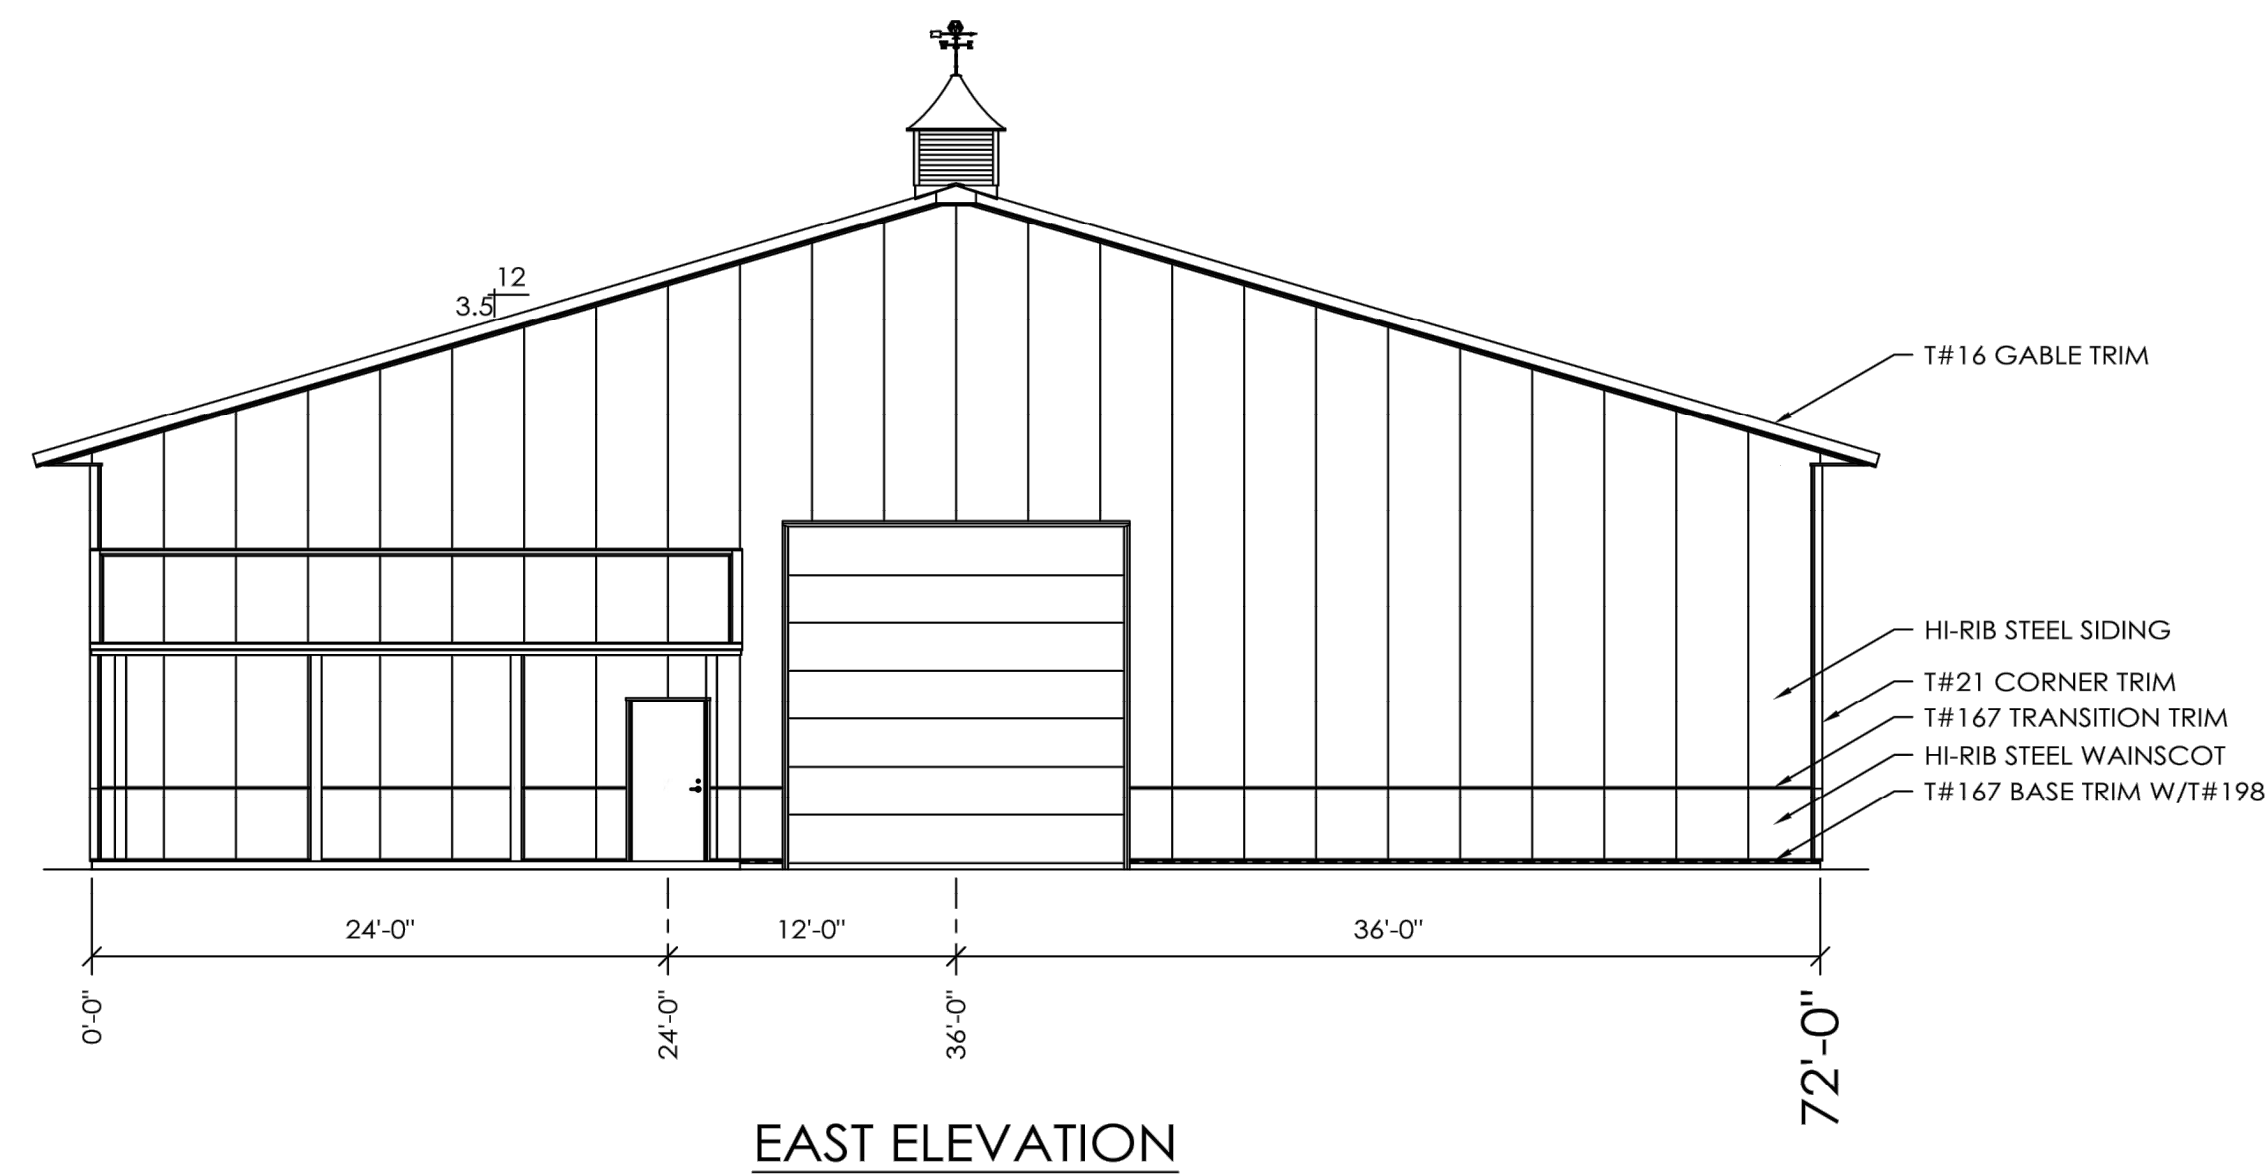


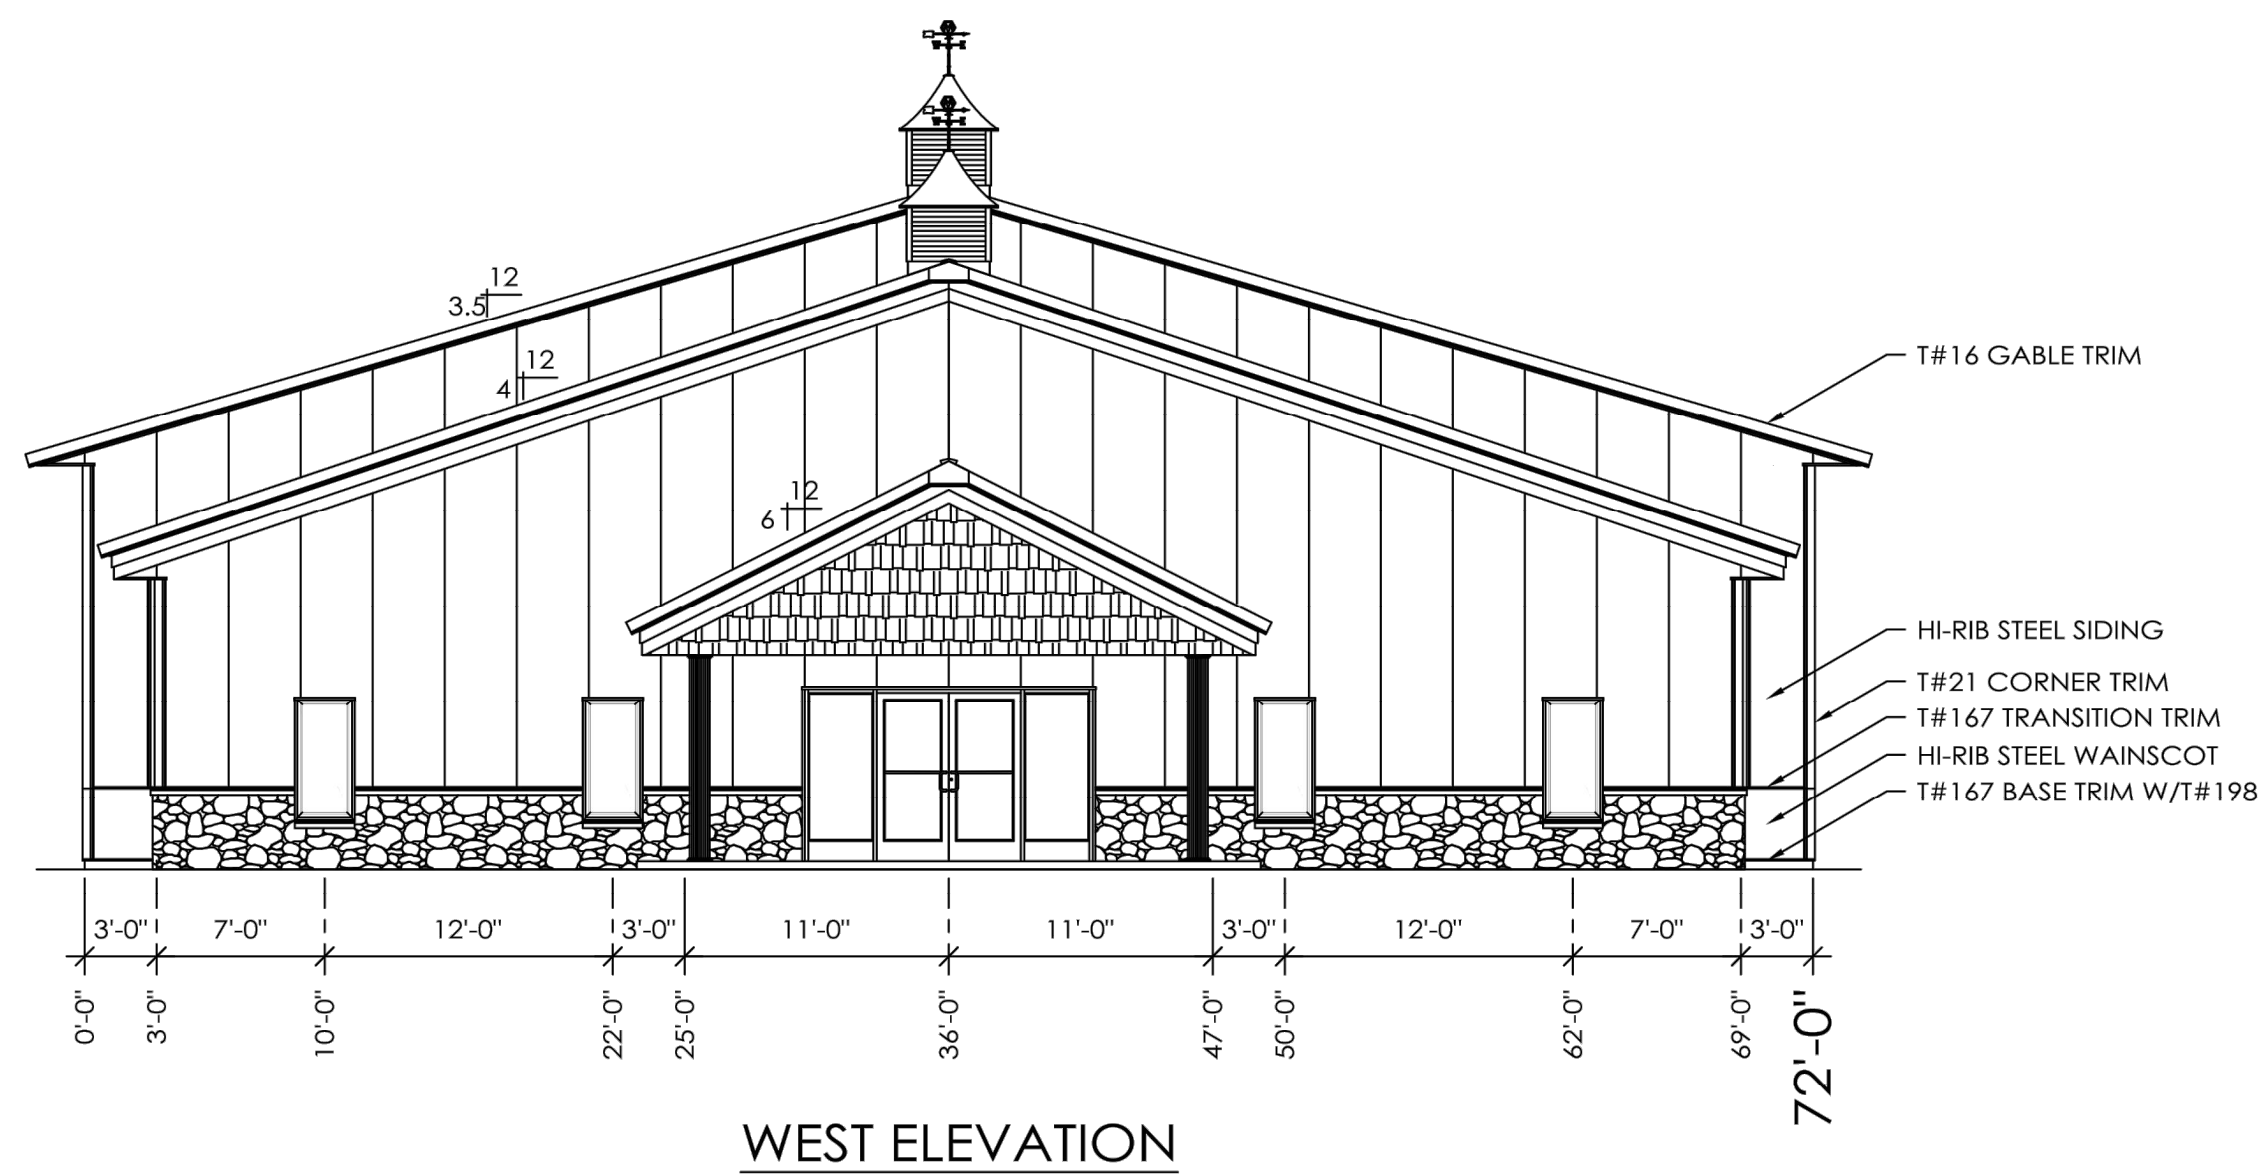

- E. BANDY'S CROSS ROAD
SR# 1813
GO. PUBLIC RM

UTILITY EASEMENT

DATE: MARCH 6, 2020	
JOB NO.: 1415-001	
	DRAWING NO.: 1415001A
SHEET	C1

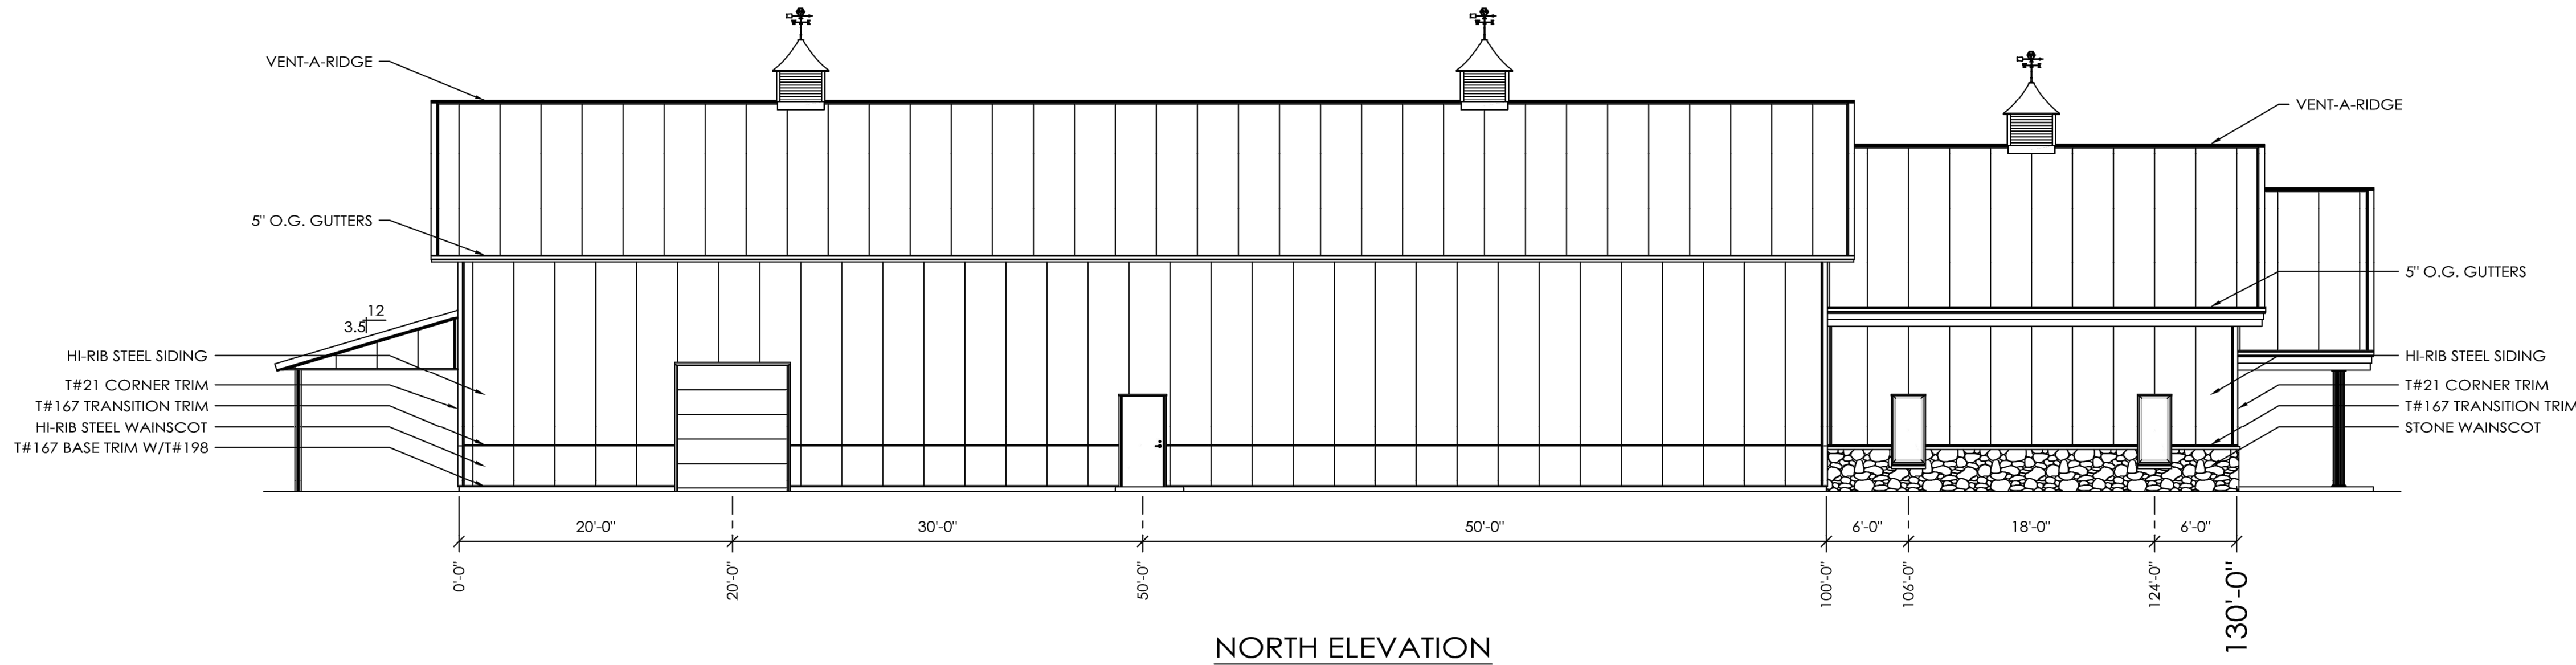

PRELIMINARY DRAWING
FOR OWNER'S APPROVAL

- ☐ - DRAWING APPROVED AS SUBMITTED
- ☐ - DRAWING APPROVED PENDING CHANGES NOTED
- ☐ - REVISE DRAWING WITH NOTED CHANGES AND RESUBMIT

OWNERS SIGNATURE _____ DATE _____

This document is the property of Morton Buildings, Inc. and represents a preliminary layout and rough sketch of a Morton building. Use of this document for purposes of construction is strictly prohibited. Reproduction of this document by anyone for any reason without written permission from Morton Buildings, Inc. is prohibited.



MORTON BUILDINGS, INC.



SOUTHEAST TURF LLC

CATAWBA, NC




MORTON BUILDINGS, INC.


© MORTON BUILDINGS, INC. P.O. BOX 399 MORTON, IL 61550-0399 309-263-7474

DRAWN BY: J. HASSE
DATE: 02/20/2020
CHECKED BY: ---
DATE: ---
REVISED DATE: ---
REVISED DATE: ---
REVISED DATE: ---


SCALE: AS NOTED
SHEET NO.
PD2 OF PD2

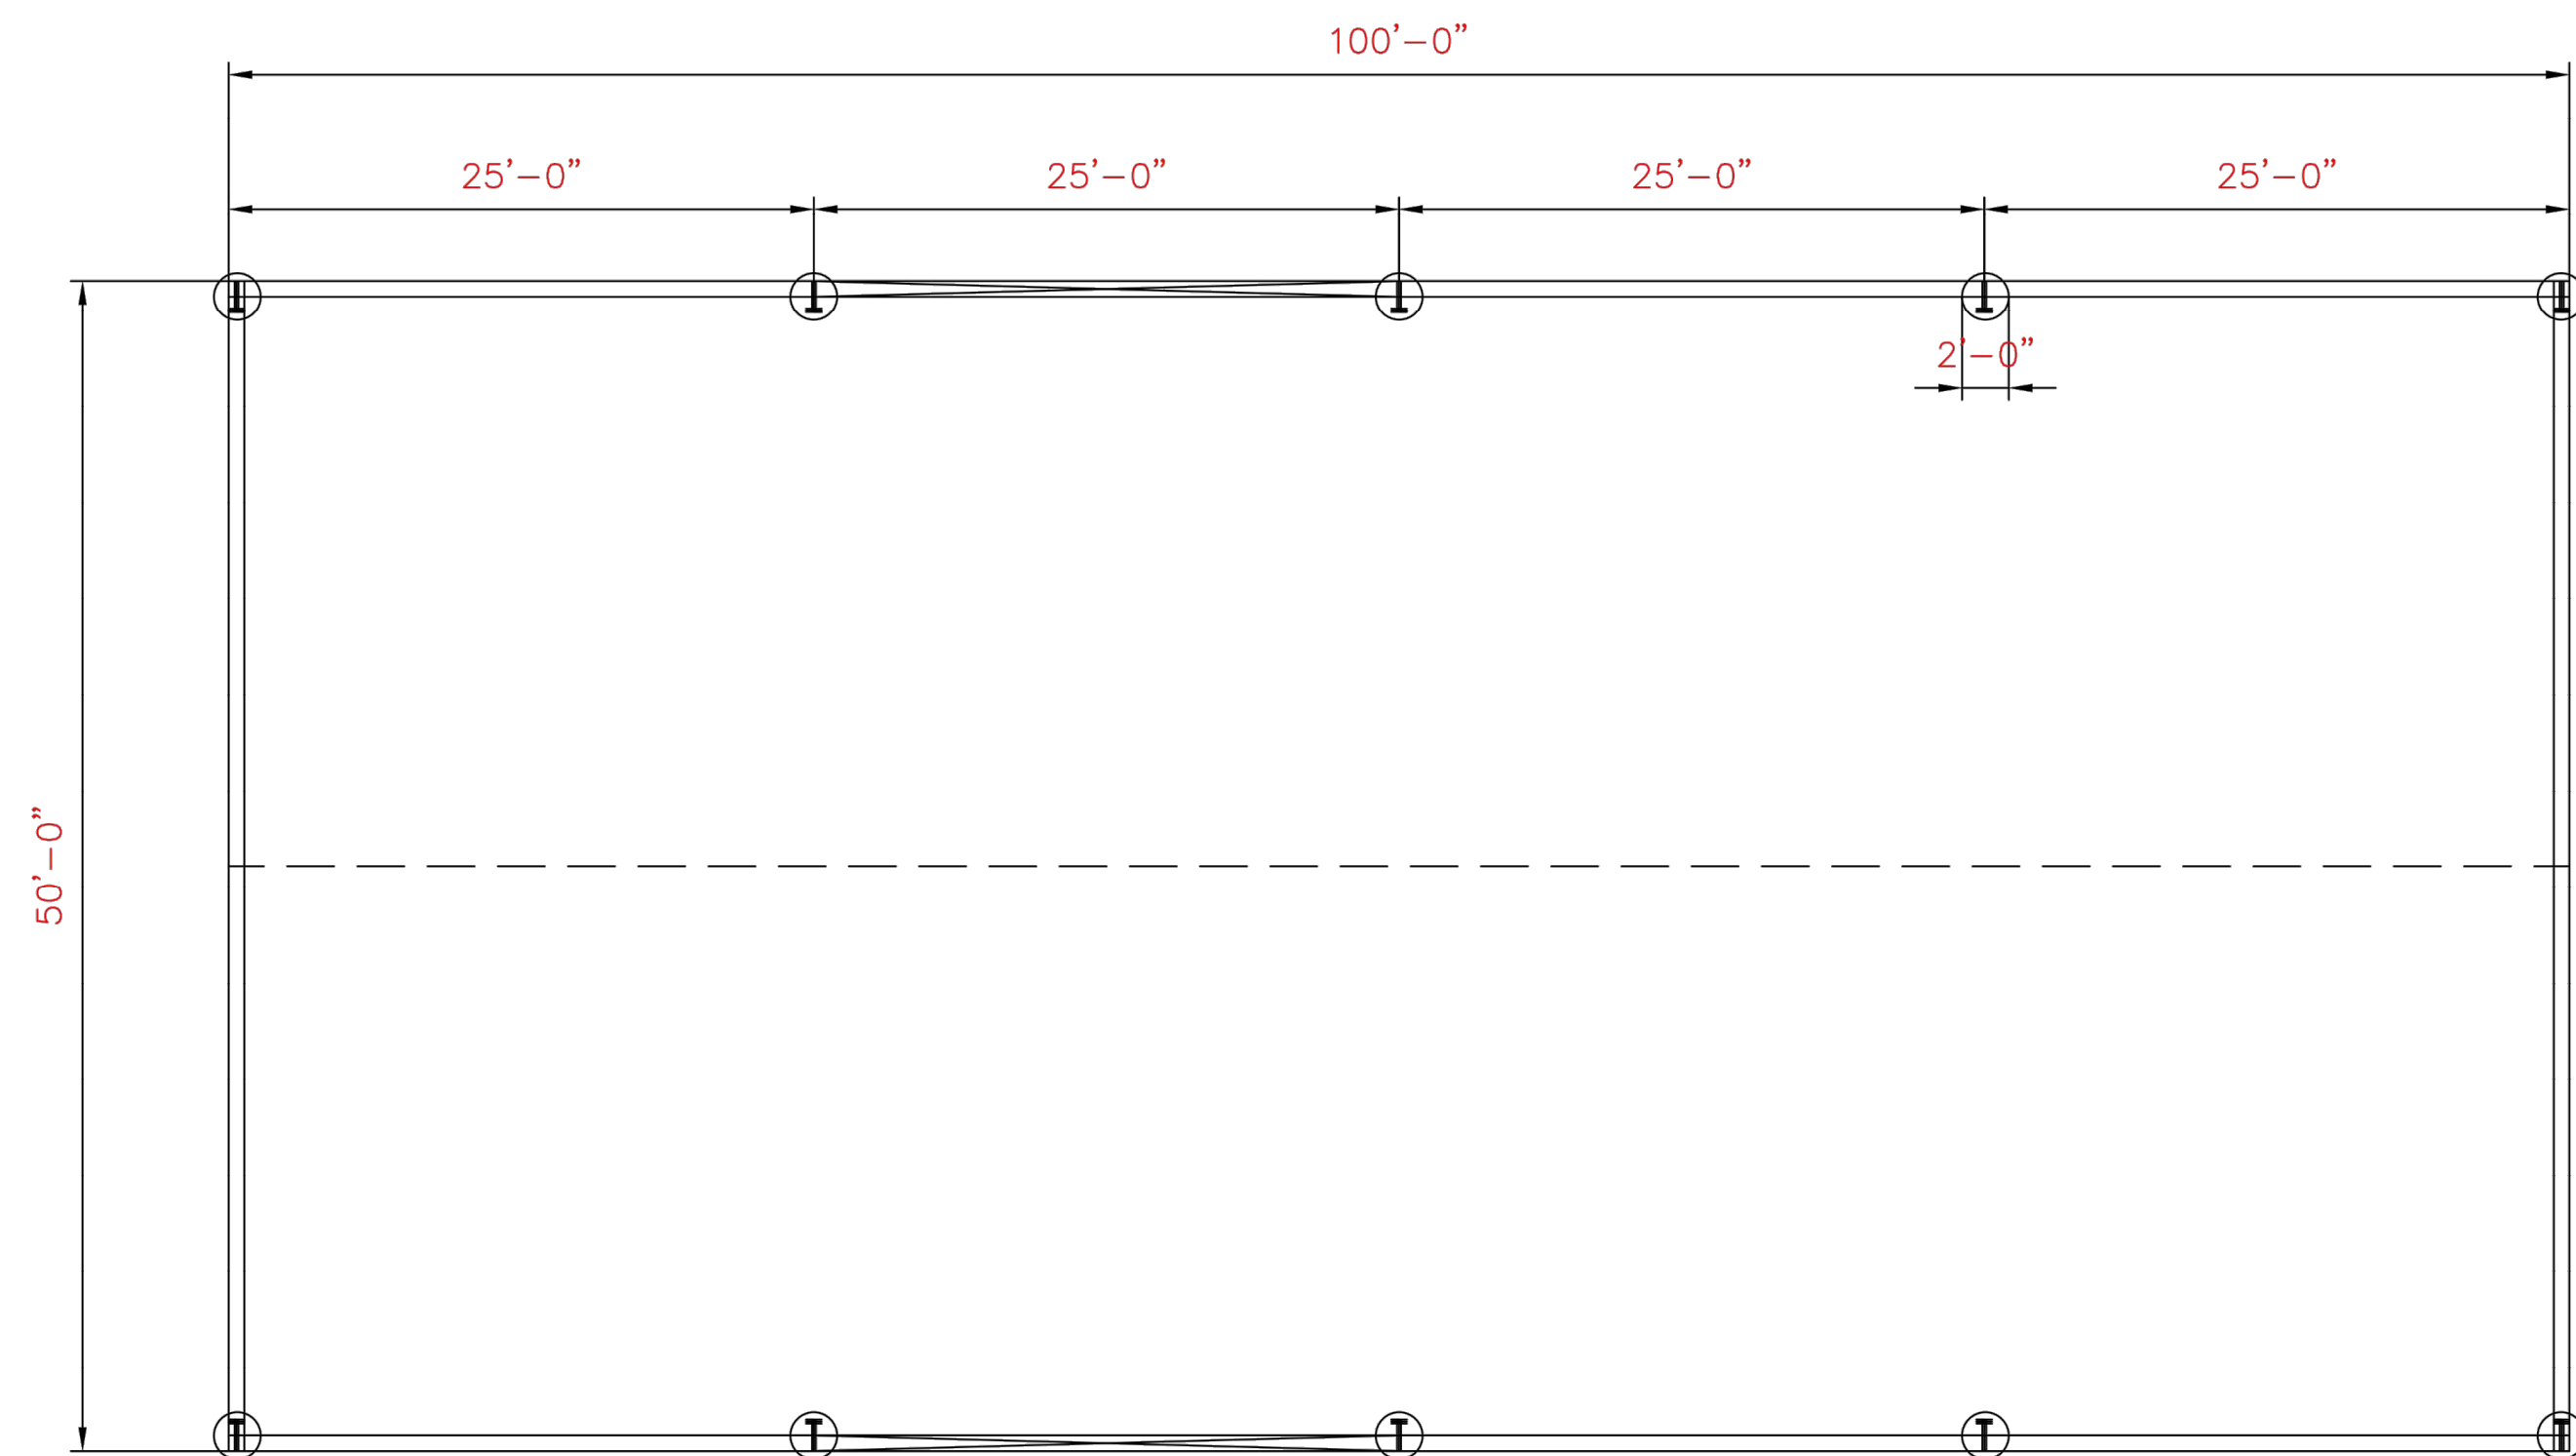

FLOORPLATE VIEW – SCALE: 1/8" = 1'-0"

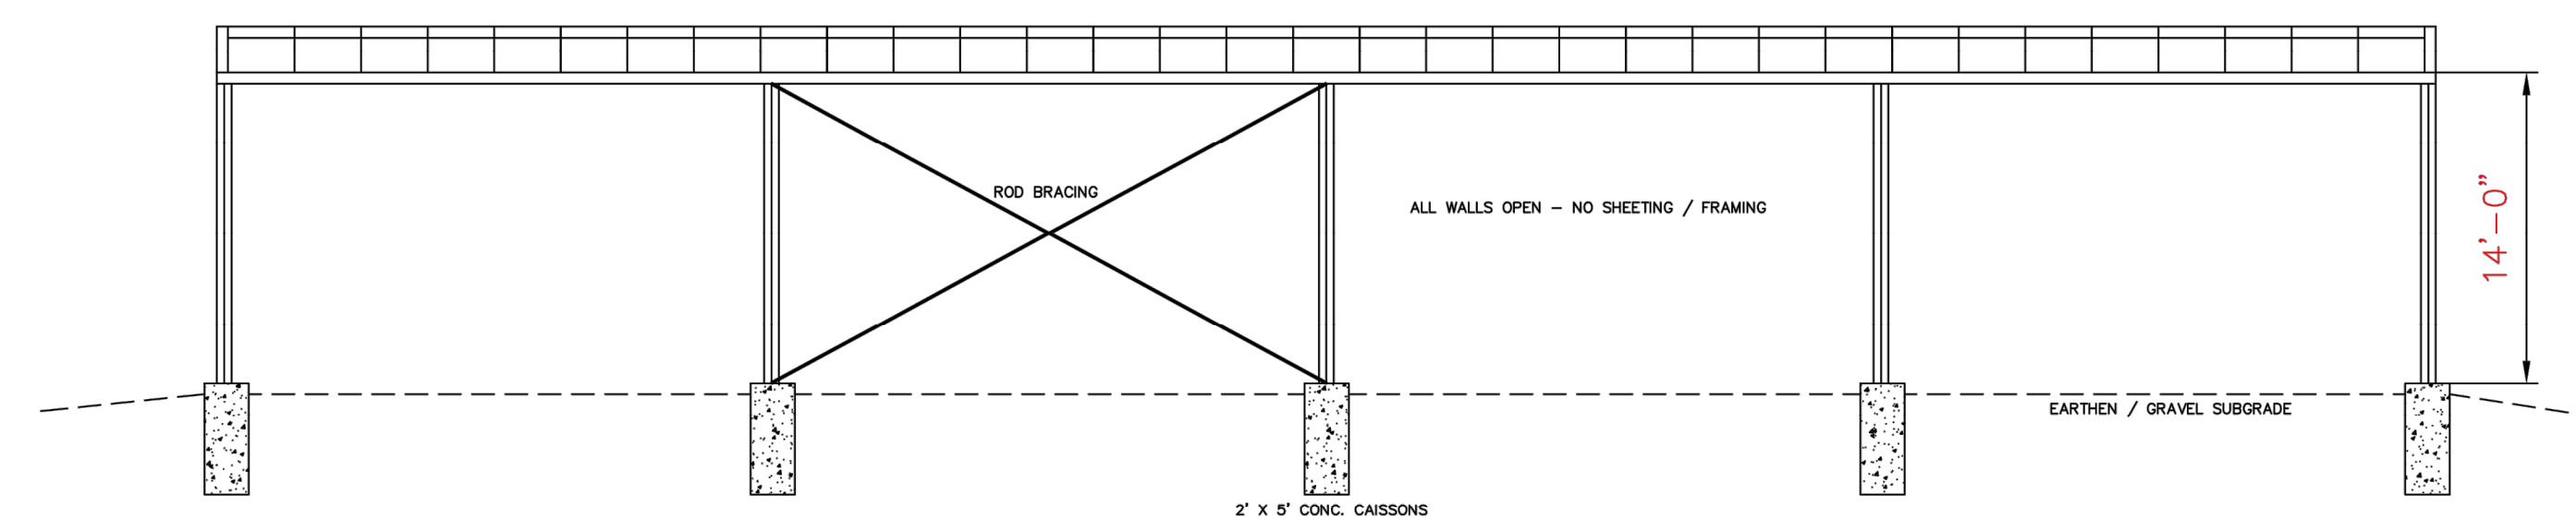

SIDEWALL VIEW – SCALE: 1/8" = 1'-0"

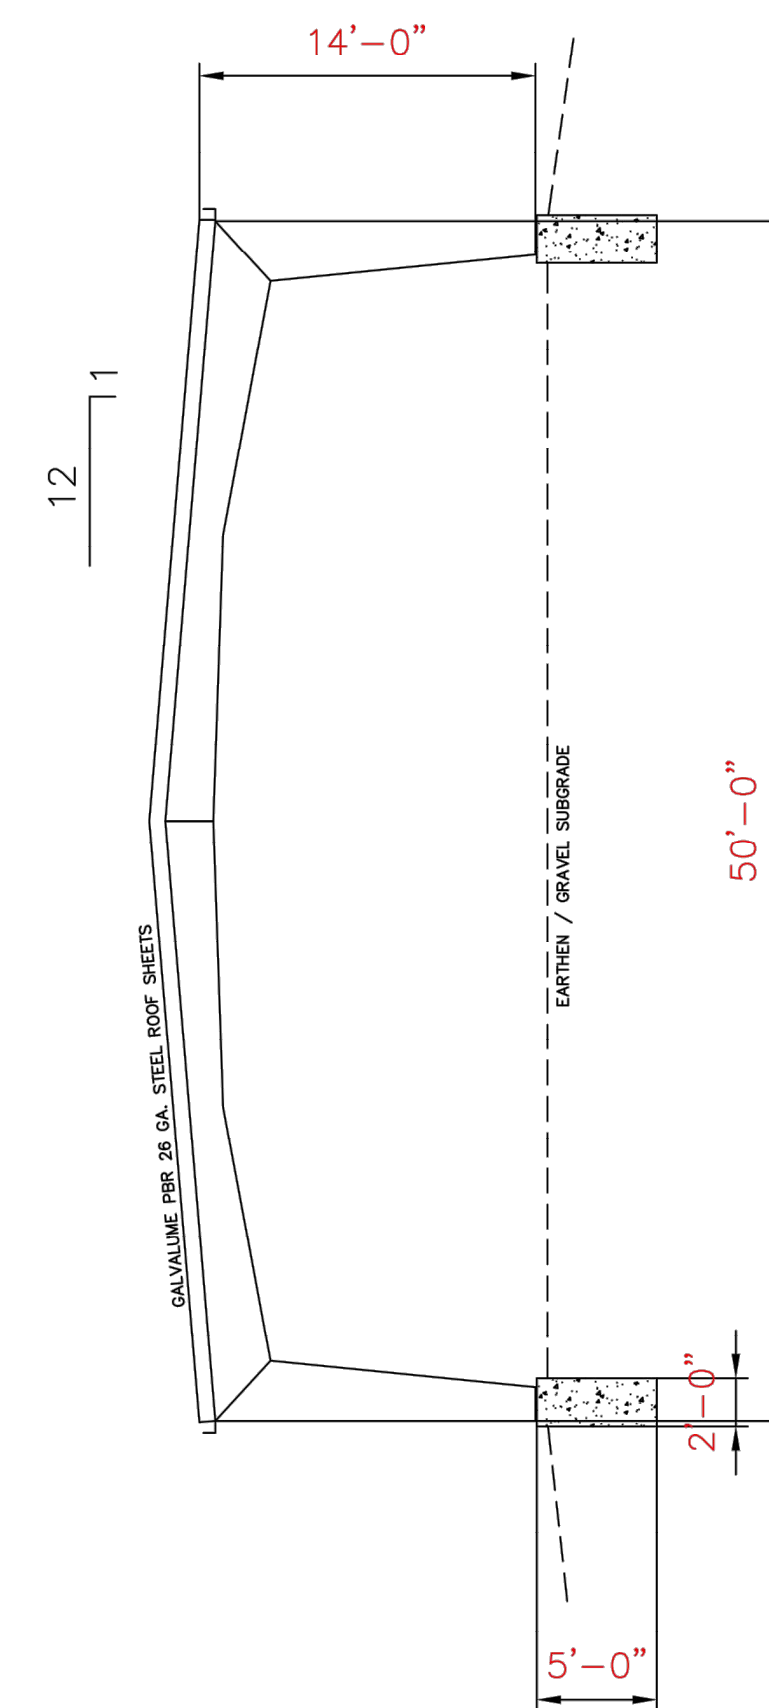

ENDWALL VIEW – SCALE: 1/8" = 1'-0"

A NEW BUILDING PROJECT FOR:



PROJECT TITLE: NEW BUILDING FOR SOUTHEAST TURF, LLC SYNLAWN CAROLINA 129 LIVE OAK LANE, MOORESVILLE, NC 28115	CRESCENT STRUCTURES, INC. P.O. BOX 847 LOWELL, N.C. 28098
SHEET TITLE: ROOF ONLY – MATERIAL STORAGE SHED FLOOR PLAN/ELEVATIONS	914 MOOSE ST., SUITE E GASTONIA, NC 28056 (704) 824-2009 FAX (704) 824-2049
DATE: FEB. 13, 2020	THIS DRAWING AND THE DESIGN SHOWN ARE THE PROPERTY OF CRESCENT STRUCTURES, INC. REPRODUCTION, COPYING OR USE OF THIS DRAWING WITHOUT THE WRITTEN CONSENT IS PROHIBITED AND ANY INFRINGEMENT WILL BE SUBJECT TO LEGAL ACTION. LICENSED CONTRACTORS, IN THEIR RESPECTIVE TRADES, SHALL FOLLOW ALL OSHA SAFETY GUIDELINES.
DRAWN BY: ERIC RILEY	
DRAWING NO. A-100	