


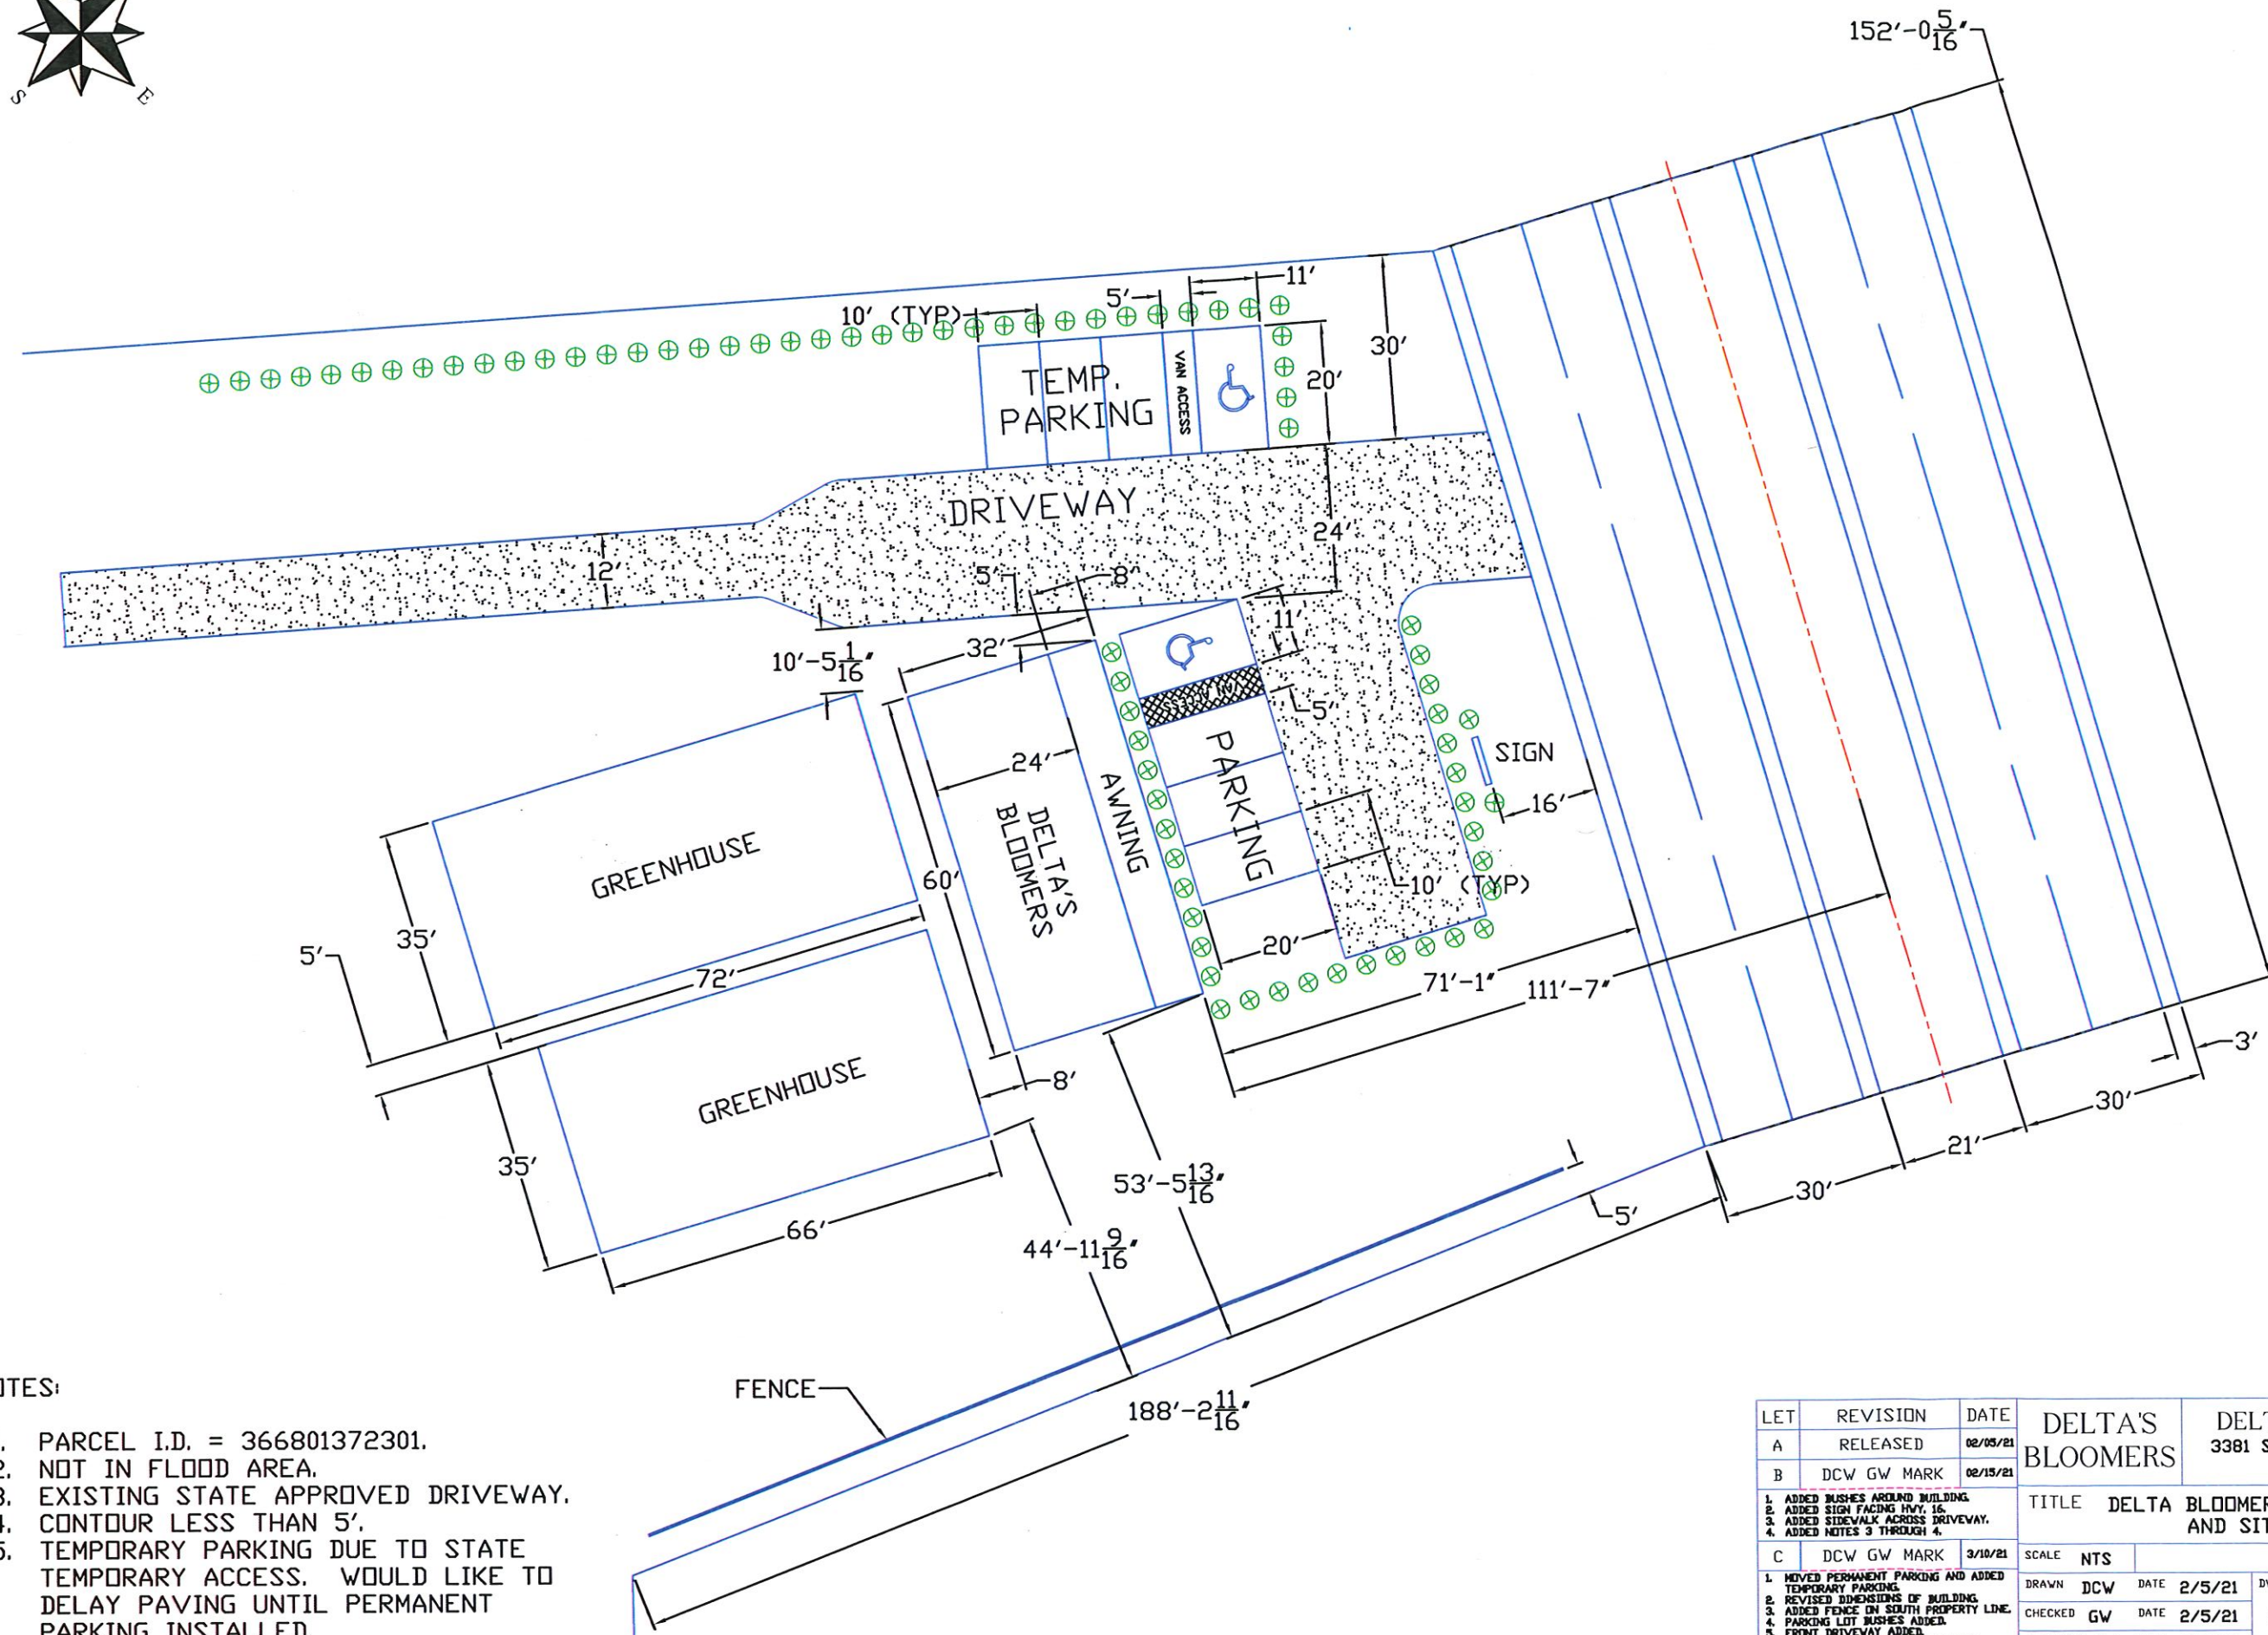


NOTES:

1. PARCEL I.D. = 366801372301.
2. NOT IN FLOOD AREA.
3. EXISTING STATE APPROVED DRIVEWAY.
4. CONTOUR LESS THAN 5'.
5. TEMPORARY PARKING DUE TO STATE TEMPORARY ACCESS. WOULD LIKE TO DELAY PAVING UNTIL PERMANENT PARKING INSTALLED.

LET	REVISION	DATE	DELTA'S BLOOMERS		DELTA'S BLOOMERS		
A	RELEASED	02/05/21			3381 S NC 16 HWY MAIDEN, 28650		
B	DCW GW MARK	02/15/21					
1. ADDED BUSHES AROUND BUILDING.			TITLE DELTA BLOOMERS GREENHOUSE AND SITE PLAN				
2. ADDED SIGN ALONG HWY 16.							
3. ADDED SIDEWALK ACROSS DRIVEWAY.							
4. ADDED NOTES 3 THROUGH 4.							
C	DCW GW MARK	3/10/21	SCALE	NTS			
1. MOVED PERMANENT PARKING AND ADDED TEMPORARY PARKING.			DRAWN	DCW	DATE	2/5/21	DWG. NO.
2. REVISED DIMENSIONS OF BUILDING.			CHECKED	GW	DATE	2/5/21	DELTA'S BLOOMERS SITE PLAN-3-100
3. ADDED FENCE ON SOUTH PROPERTY LINE.			APPROVED	GW	DATE	2/5/21	SH. NO.
4. PARKING LOT BUSHES ADDED.			CONT. ON SH.				
5. FRONT DRIVEWAY ADDED.							
6. MOVED BUILDING AND GREENHOUSE							

Final Site Plan

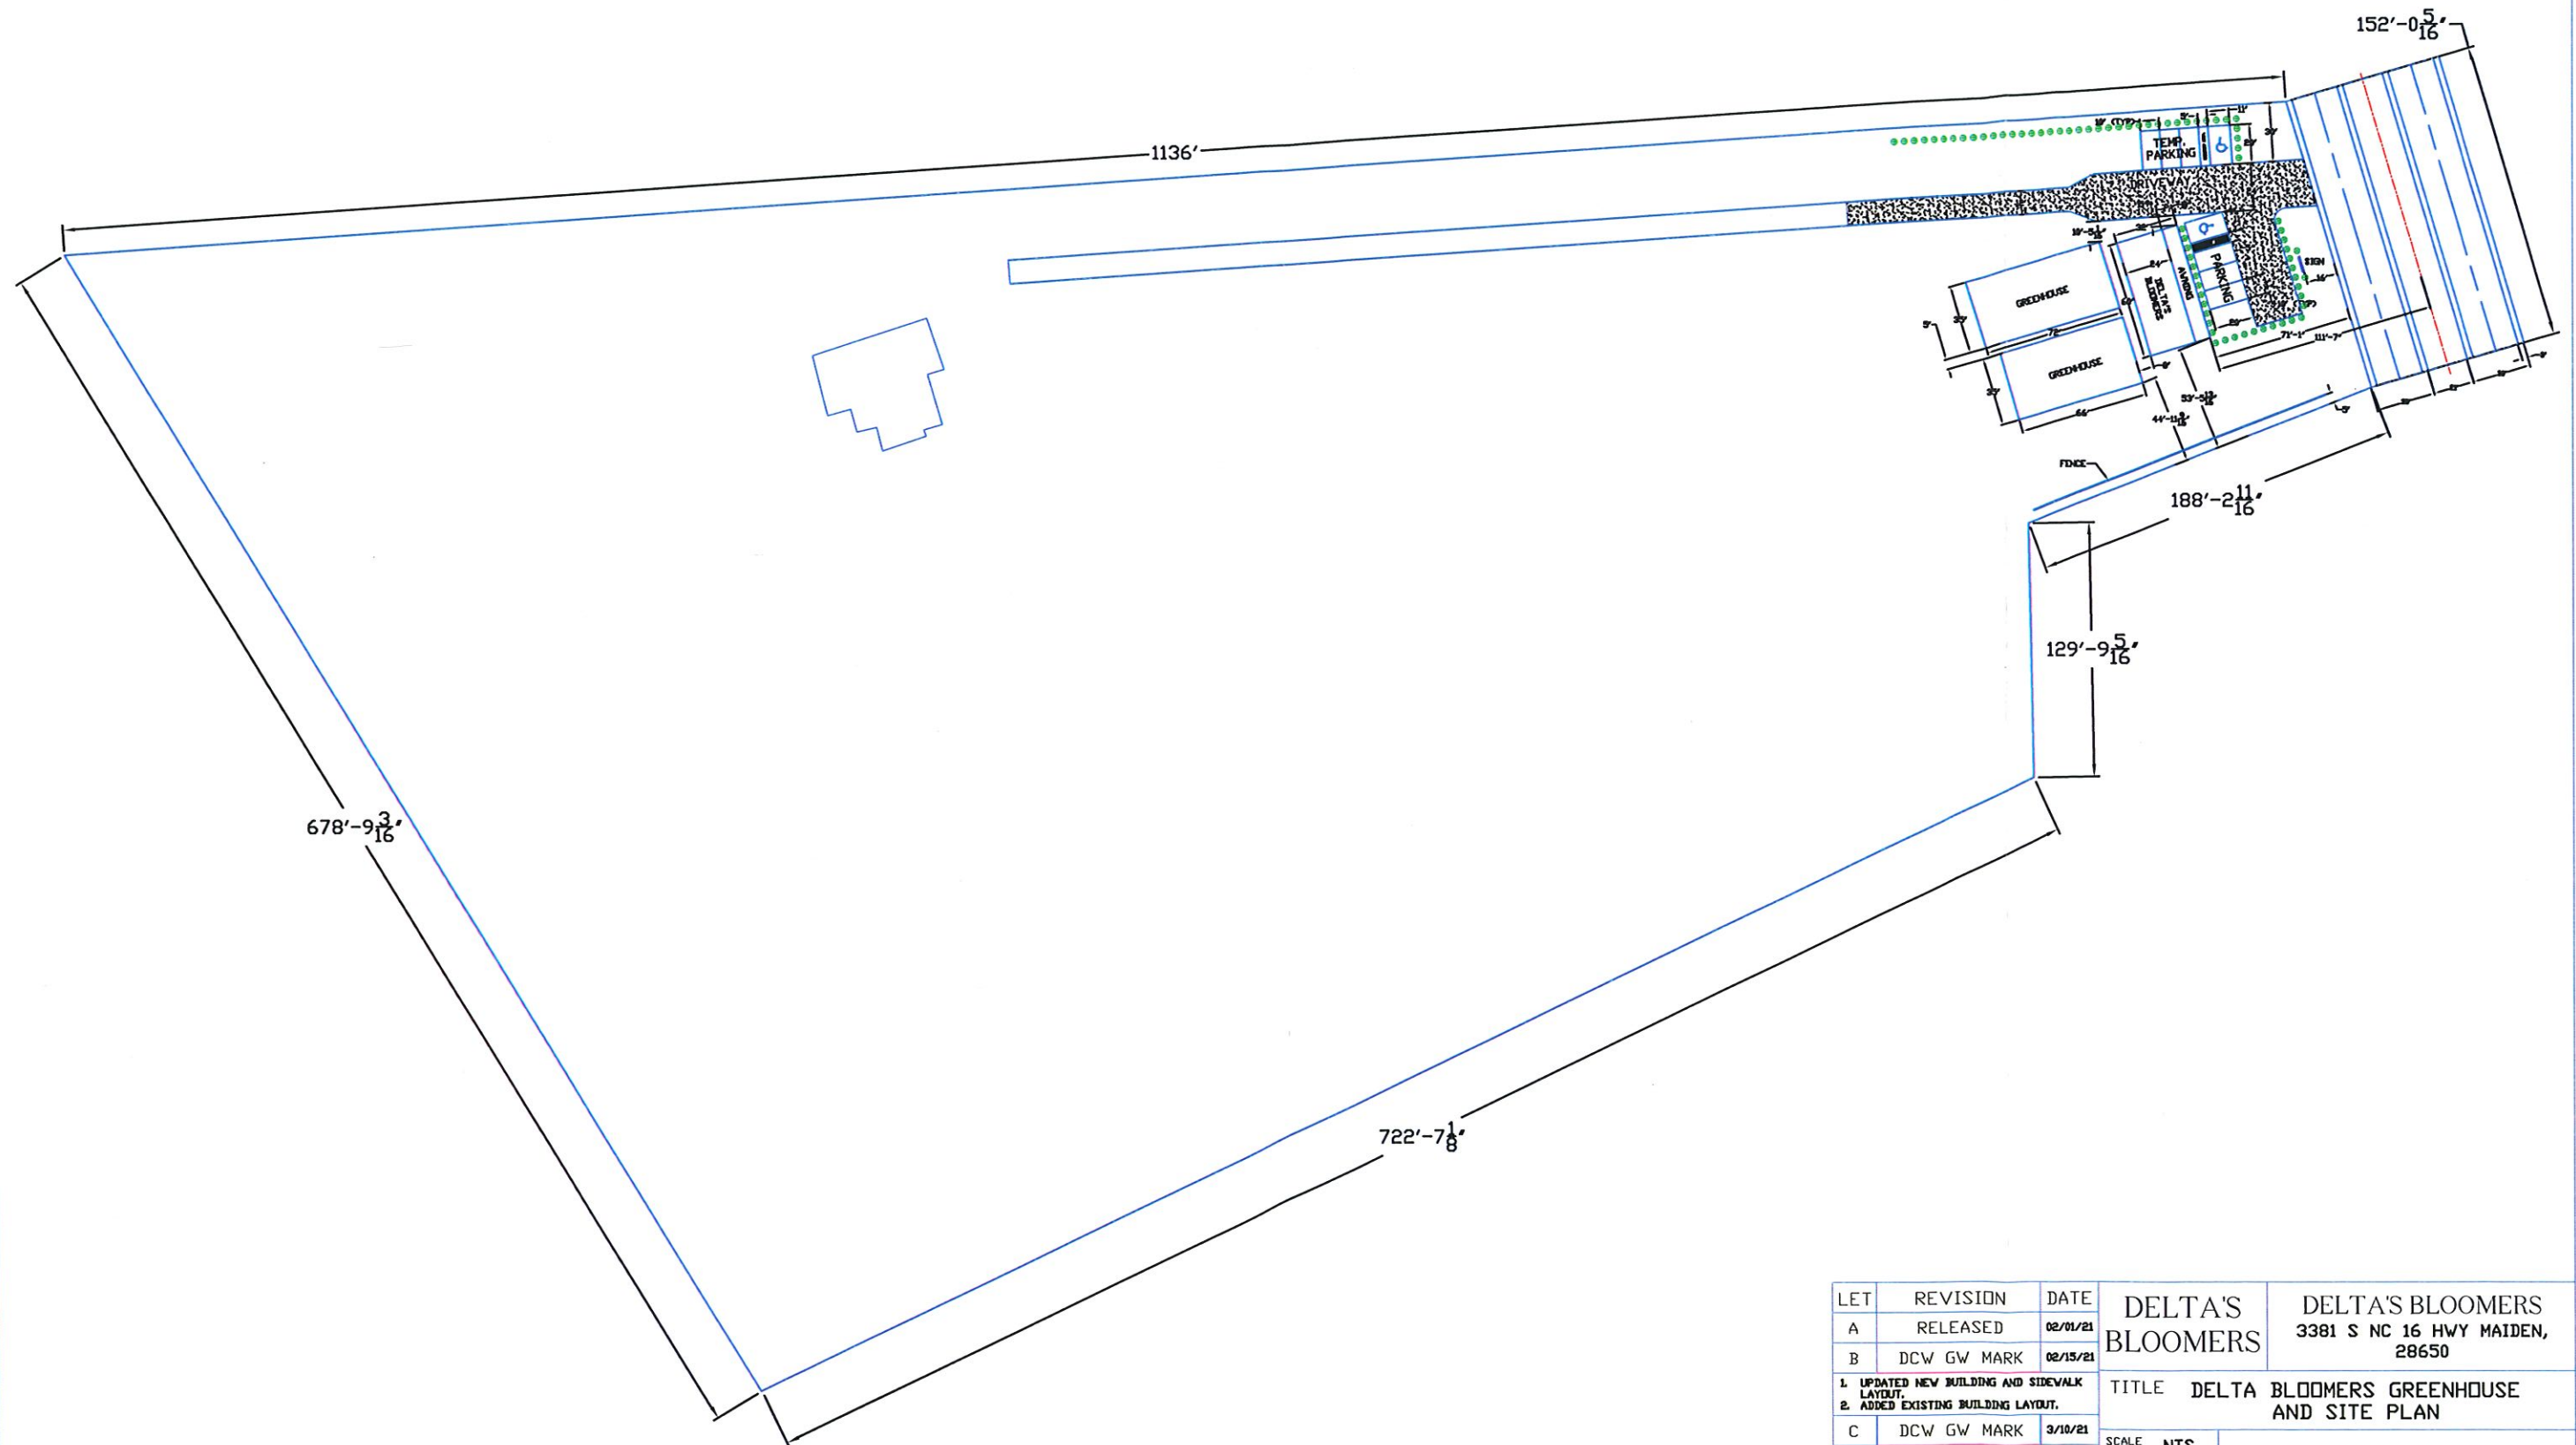

NOTES:

1. PARCEL I.D. = 366801372301.

LET	REVISION	DATE	DELTA'S BLOOMERS	
A	RELEASED	02/01/21	DELTA'S BLOOMERS	
B	DCW GW MARK	02/15/21	3381 S NC 16 HWY MAIDEN, 28650	
1. UPDATED NEW BUILDING AND SIDEWALK LAYOUT. 2. ADDED EXISTING BUILDING LAYOUT.			TITLE DELTA BLOOMERS GREENHOUSE AND SITE PLAN	
C	DCW GW MARK	3/10/21	SCALE NTS	
1. MOVED PERMANENT PARKING AND ADDED TEMPORARY PARKING. 2. REVISED DIMENSIONS OF BUILDING. 3. ADDED FENCE ON SOUTH PROPERTY LINE. 4. PARKING LOT BUSHES ADDED. 5. FRONT DRIVEWAY ADDED. 6. MOVED BUILDING AND GREENHOUSE LOCATIONS.			DRAWN DCW	DATE 2/1/21
			CHECKED GW	DATE 2/1/21
			APPROVED GW	DATE 2/1/21
			DWG. NO.	DELTA'S BLOOM'S SITE PLAN-1(C)
			SH. NO.	CONT. ON SH.