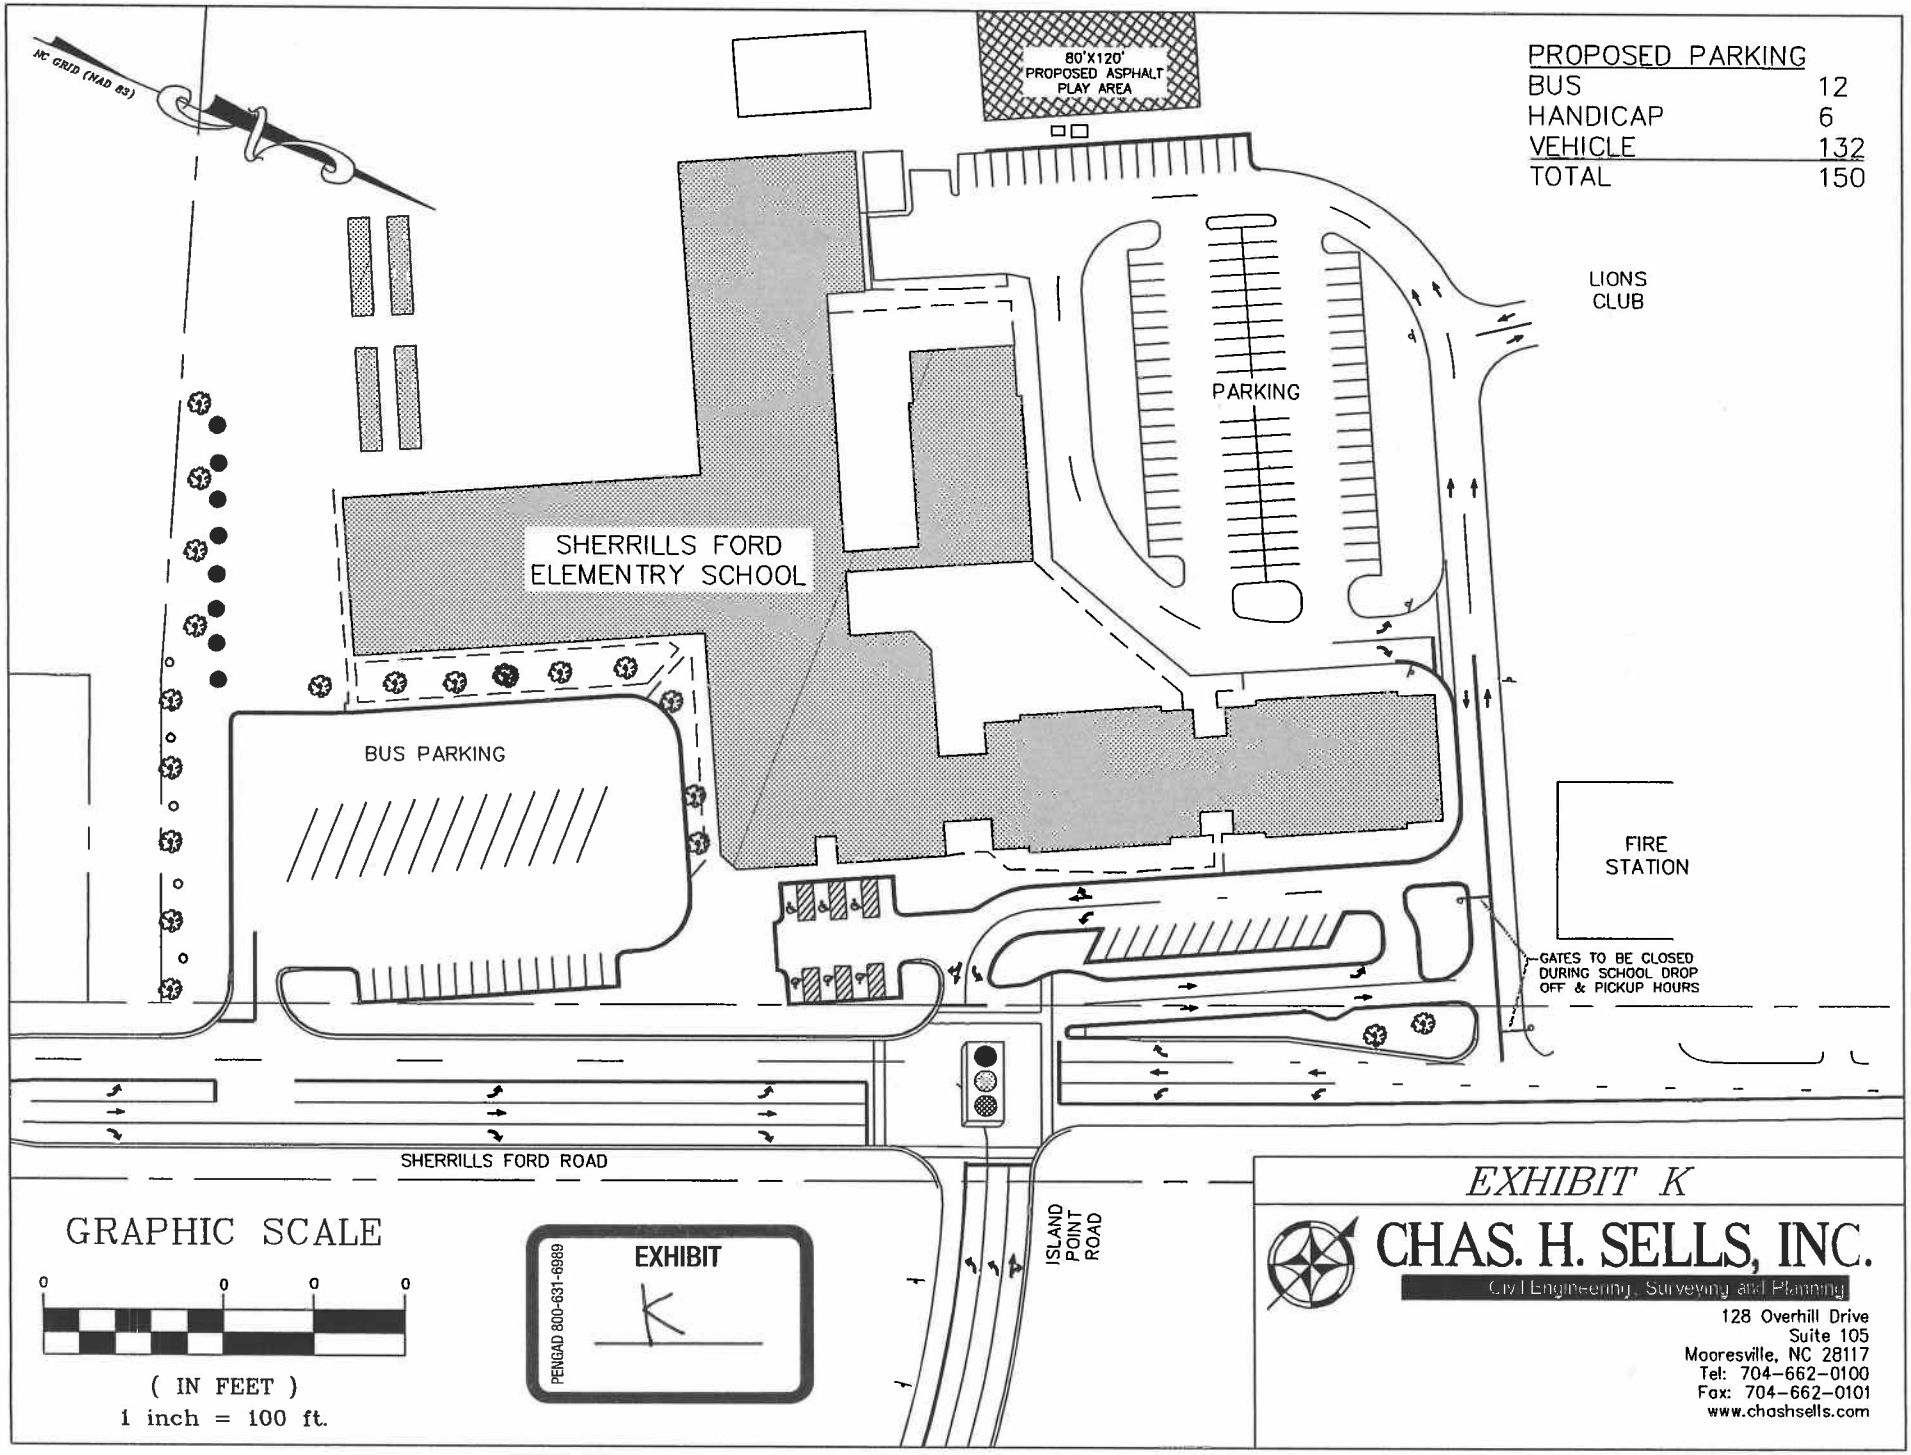
NC GRID (NAD 83)
80'X120'
PROPOSED ASPHALT
PLAY AREA
PROPOSED PARKING
BUS 12
HANDICAP 6
VEHICLE 132
TOTAL 150
LIONS
CLUB
PARKING
SHERRILLS FORD
ELEMENTRY SCHOOL
BUS PARKING
FIRE
STATION
GATES TO BE CLOSED
DURING SCHOOL DROP
OFF & PICKUP HOURS
SHERRILLS FORD ROAD
ISLAND
POINT
ROAD
GRAPHIC SCALE
0 0 0 0
(IN FEET)
1 inch = 100 ft.
PENGAD 800-631-6989
EXHIBIT
K
EXHIBIT K
CHAS. H. SELLS, INC.
Civil Engineering, Surveying and Planning
128 Overhill Drive
Suite 105
Mooresville, NC 28117
Tel: 704-662-0100
Fax: 704-662-0101
www.chashsells.com