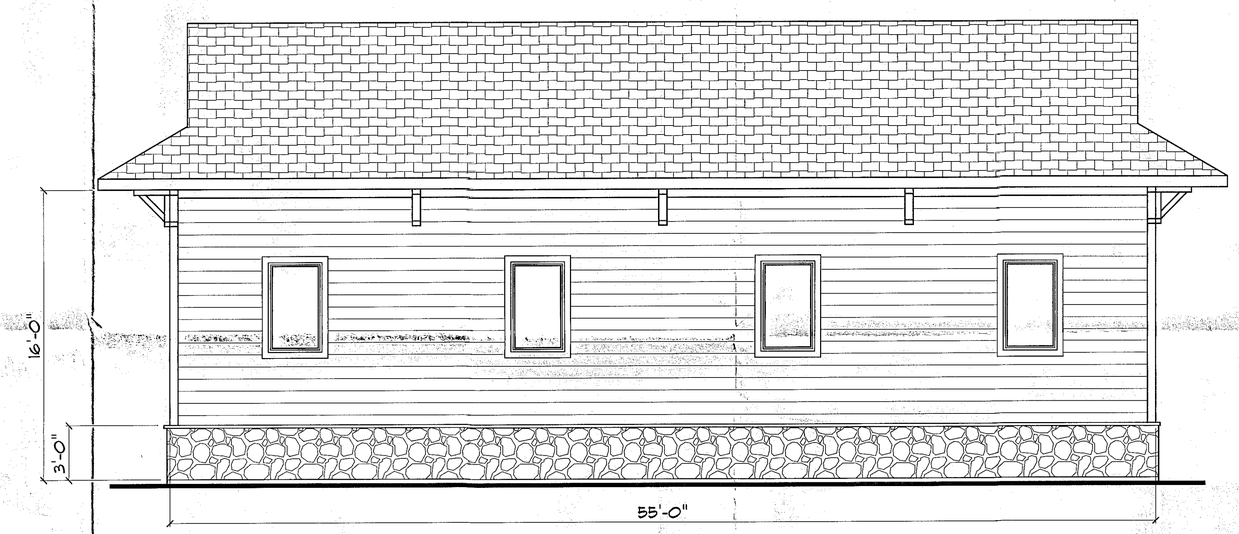

SIDE ELEVATION
SCALE: 1/4" = 1'-0"

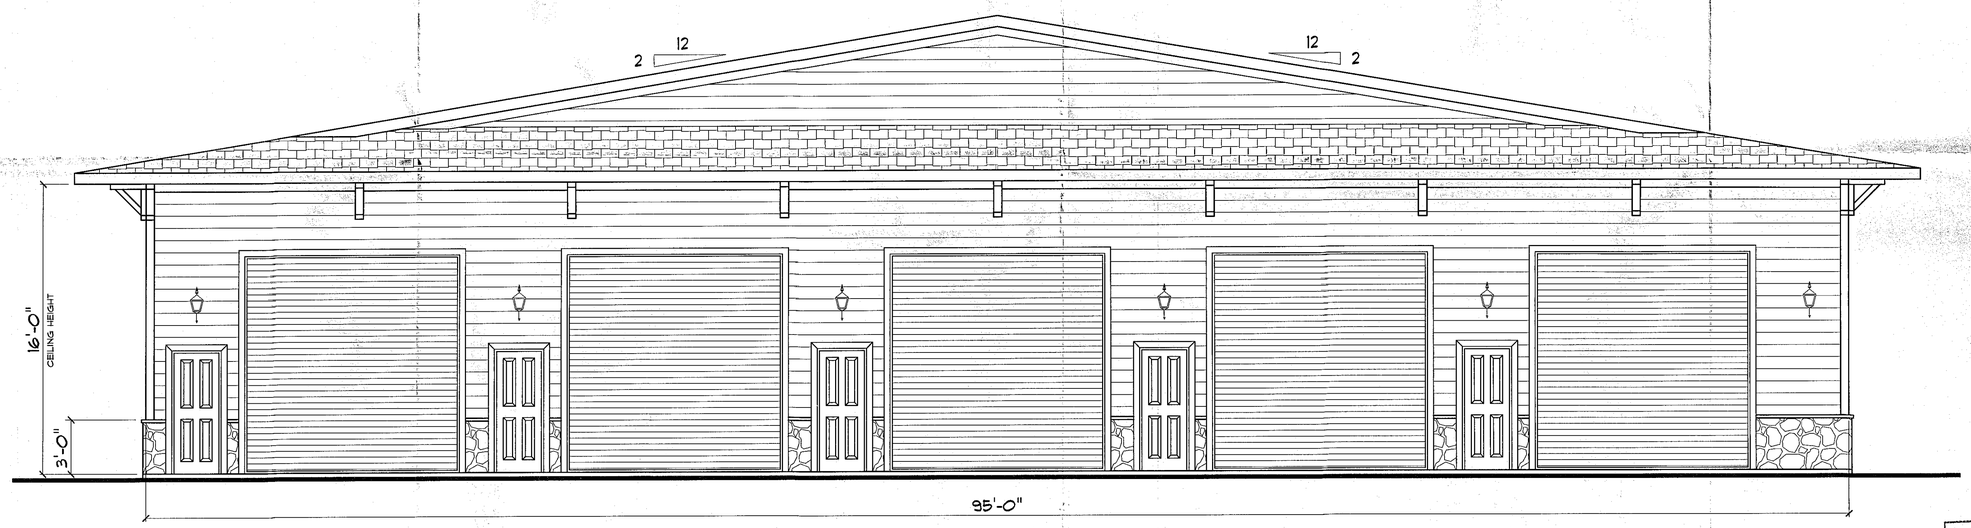

FRONT ELEVATION
SCALE: 1/4" = 1'-0"

Received
APR 28 2016
Catawba County
Planning Zoning

T&M Home Design

Tracy T. Sipe assumes no liability for any home constructed from this plan. Release of these plans contemplates further cooperation among the owner and his contractor. Changes made from these plans without consent of the Tracy T. Sipe is unauthorized and shall relieve the designer of responsibility for all expenses or damages arising out of such changes. Written dimensions on these drawings shall have precedence over scaled dimensions, contractor shall verify and be responsible for all dimensions and conditions on the job.

No.	Revision/Issue	Date

LAKE NORMAN RV PARK
"Storage Building"

T&M Home Design
P.O. Box 6328 Hickory, NC 28603
Tracy Sipe: 704-200-3811 Marie Sipe: 704-200-3808

Elevations

Date 4-18-16	Project # 201611
Scale 1/4" = 1'-0"	Sheet
Drawn By: TTS	A-1