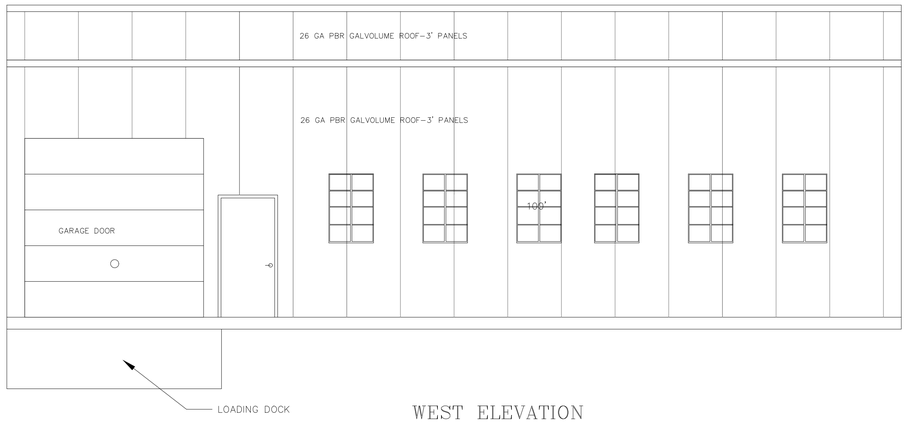

WEST ELEVATION

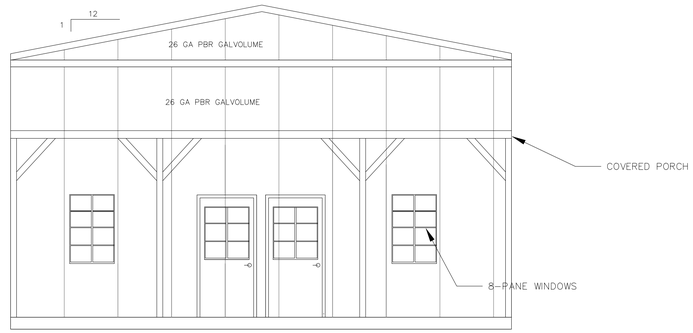

SOUTH ELEVATION

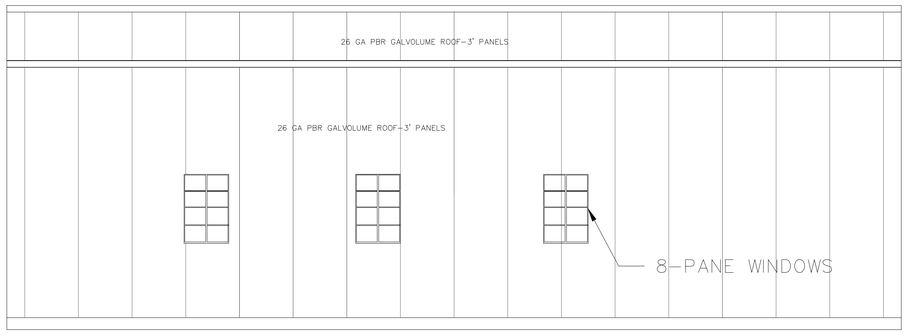

EAST ELEVATION

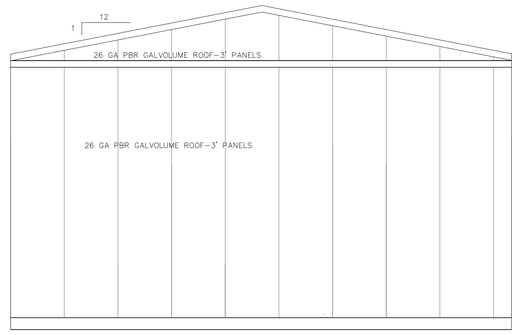

NORTH ELEVATION

NO.	REVISIONS	DATE	BY

DESIGNED MAW
DRAWN MAW
CHECKED RHW
PROJECT MANAGER MAW

BAR SCALE 1"=4'
0 2 4 8

NORTH CAROLINA PROFESSIONAL SEAL 034754 ENGINEER MATTHEW A. WRIGHT
6/2/2020

WRIGHT & ASSOCIATES
ENGINEERS & SURVEYORS
LICENSE# C-4053
4190 HIGHWAY 16 SOUTH
NEWTON, NC 28658
(828) 465-2205 OFFICE

BIG DREAM PROCESSING

CONDITIONAL ZONING

MATHIS CHURCH ROAD
CATAWBA, NC

SALES BUILDING ELEVATIONS

DATE: JUNE, 2020
JOB NO.: 1438-001
DRAWING NO.:
SHEET C-1