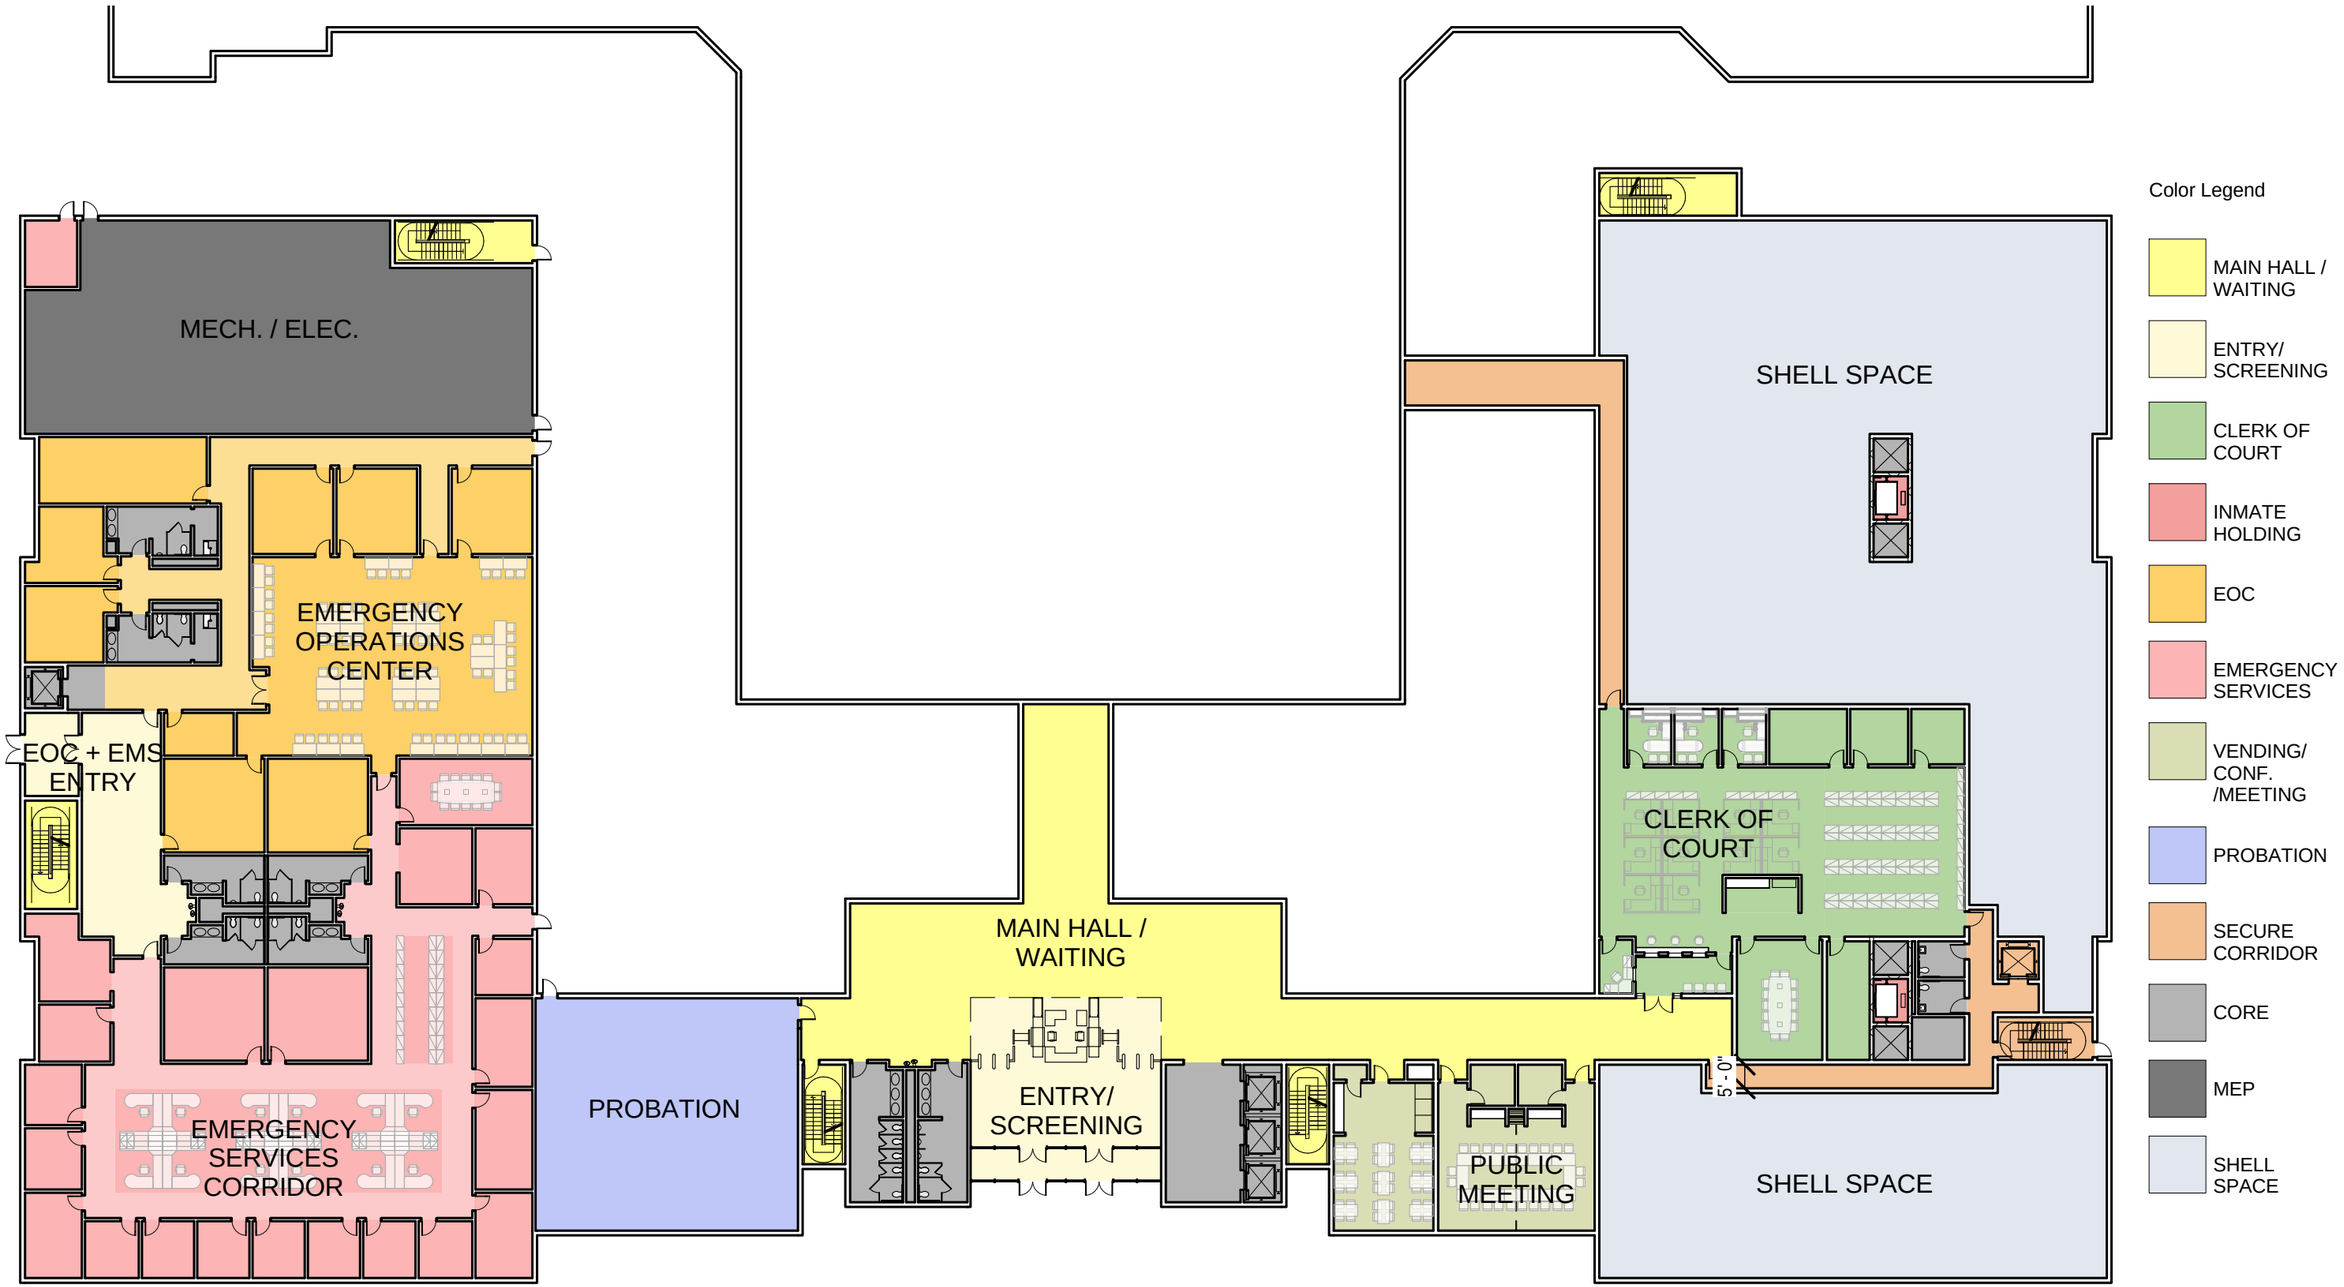


LITTLE
DIVERSIFIED ARCHITECTURAL CONSULTING

A100

Catawba County Justice Center + Public Safety Center Expansion

Overall Plan Level 1

1/32" = 1'-0"

12/7/2011 4:49:12 PM

HOK

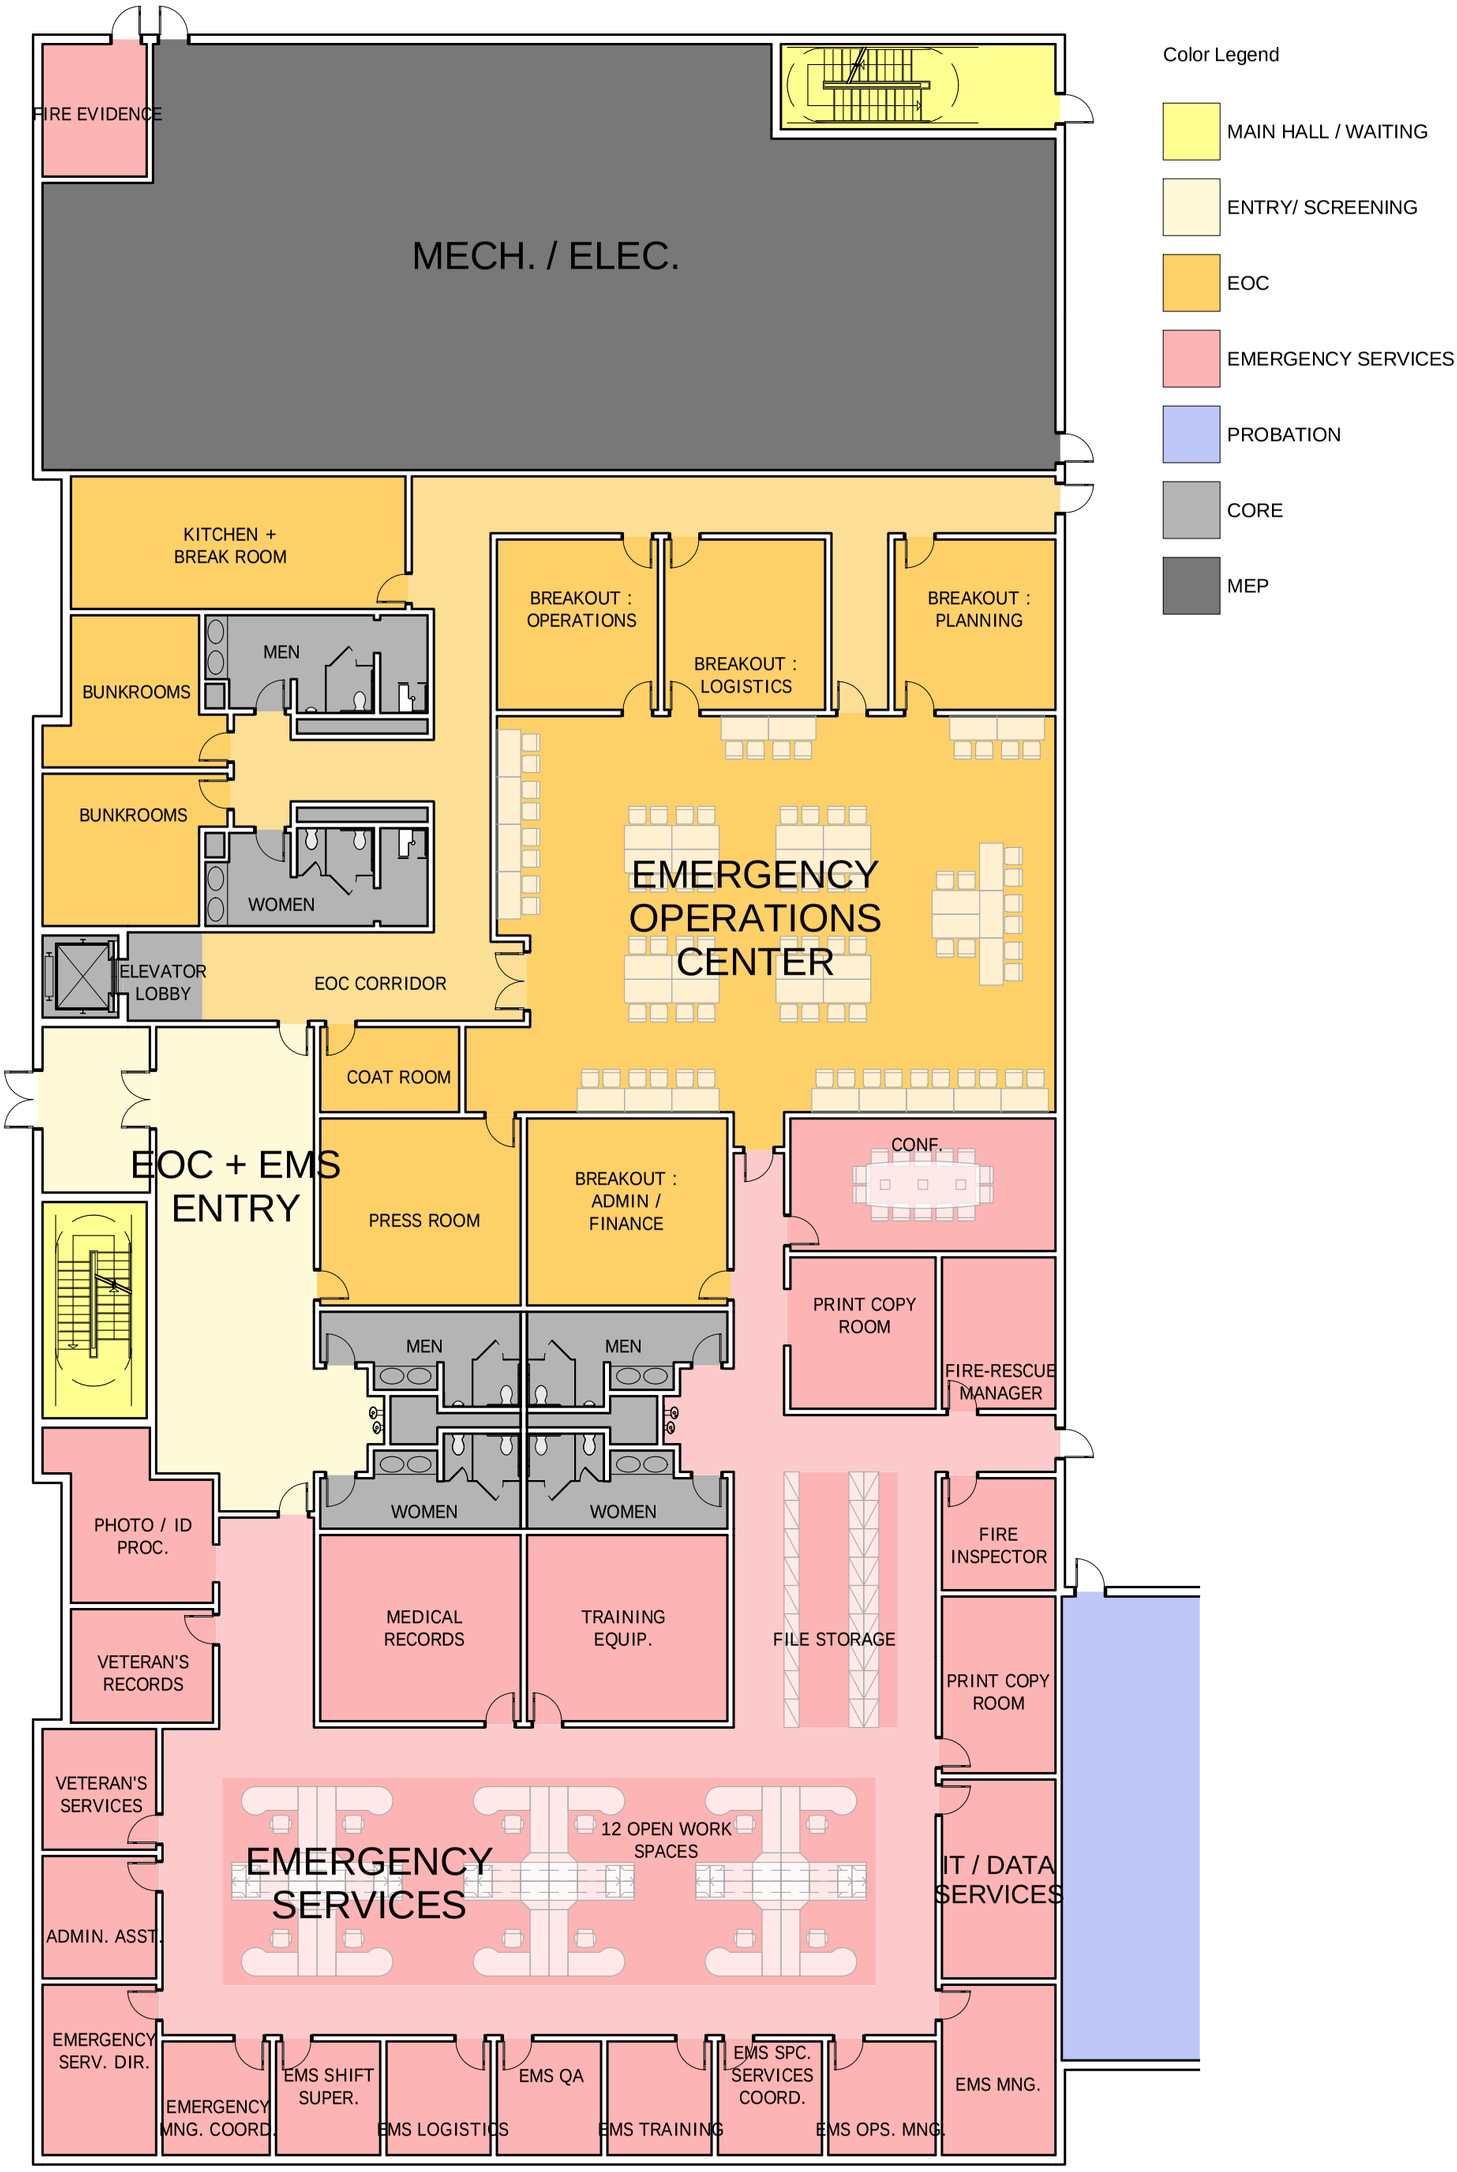


LITTLE
DIVERSIFIED ARCHITECTURAL CONSULTING

A101

# Enlarged West Wing Level 1

1/16" = 1'-0"
12/7/2011 4:50:18 PM

Catawba County Justice Center + Public Safety Center Expansion

HOK

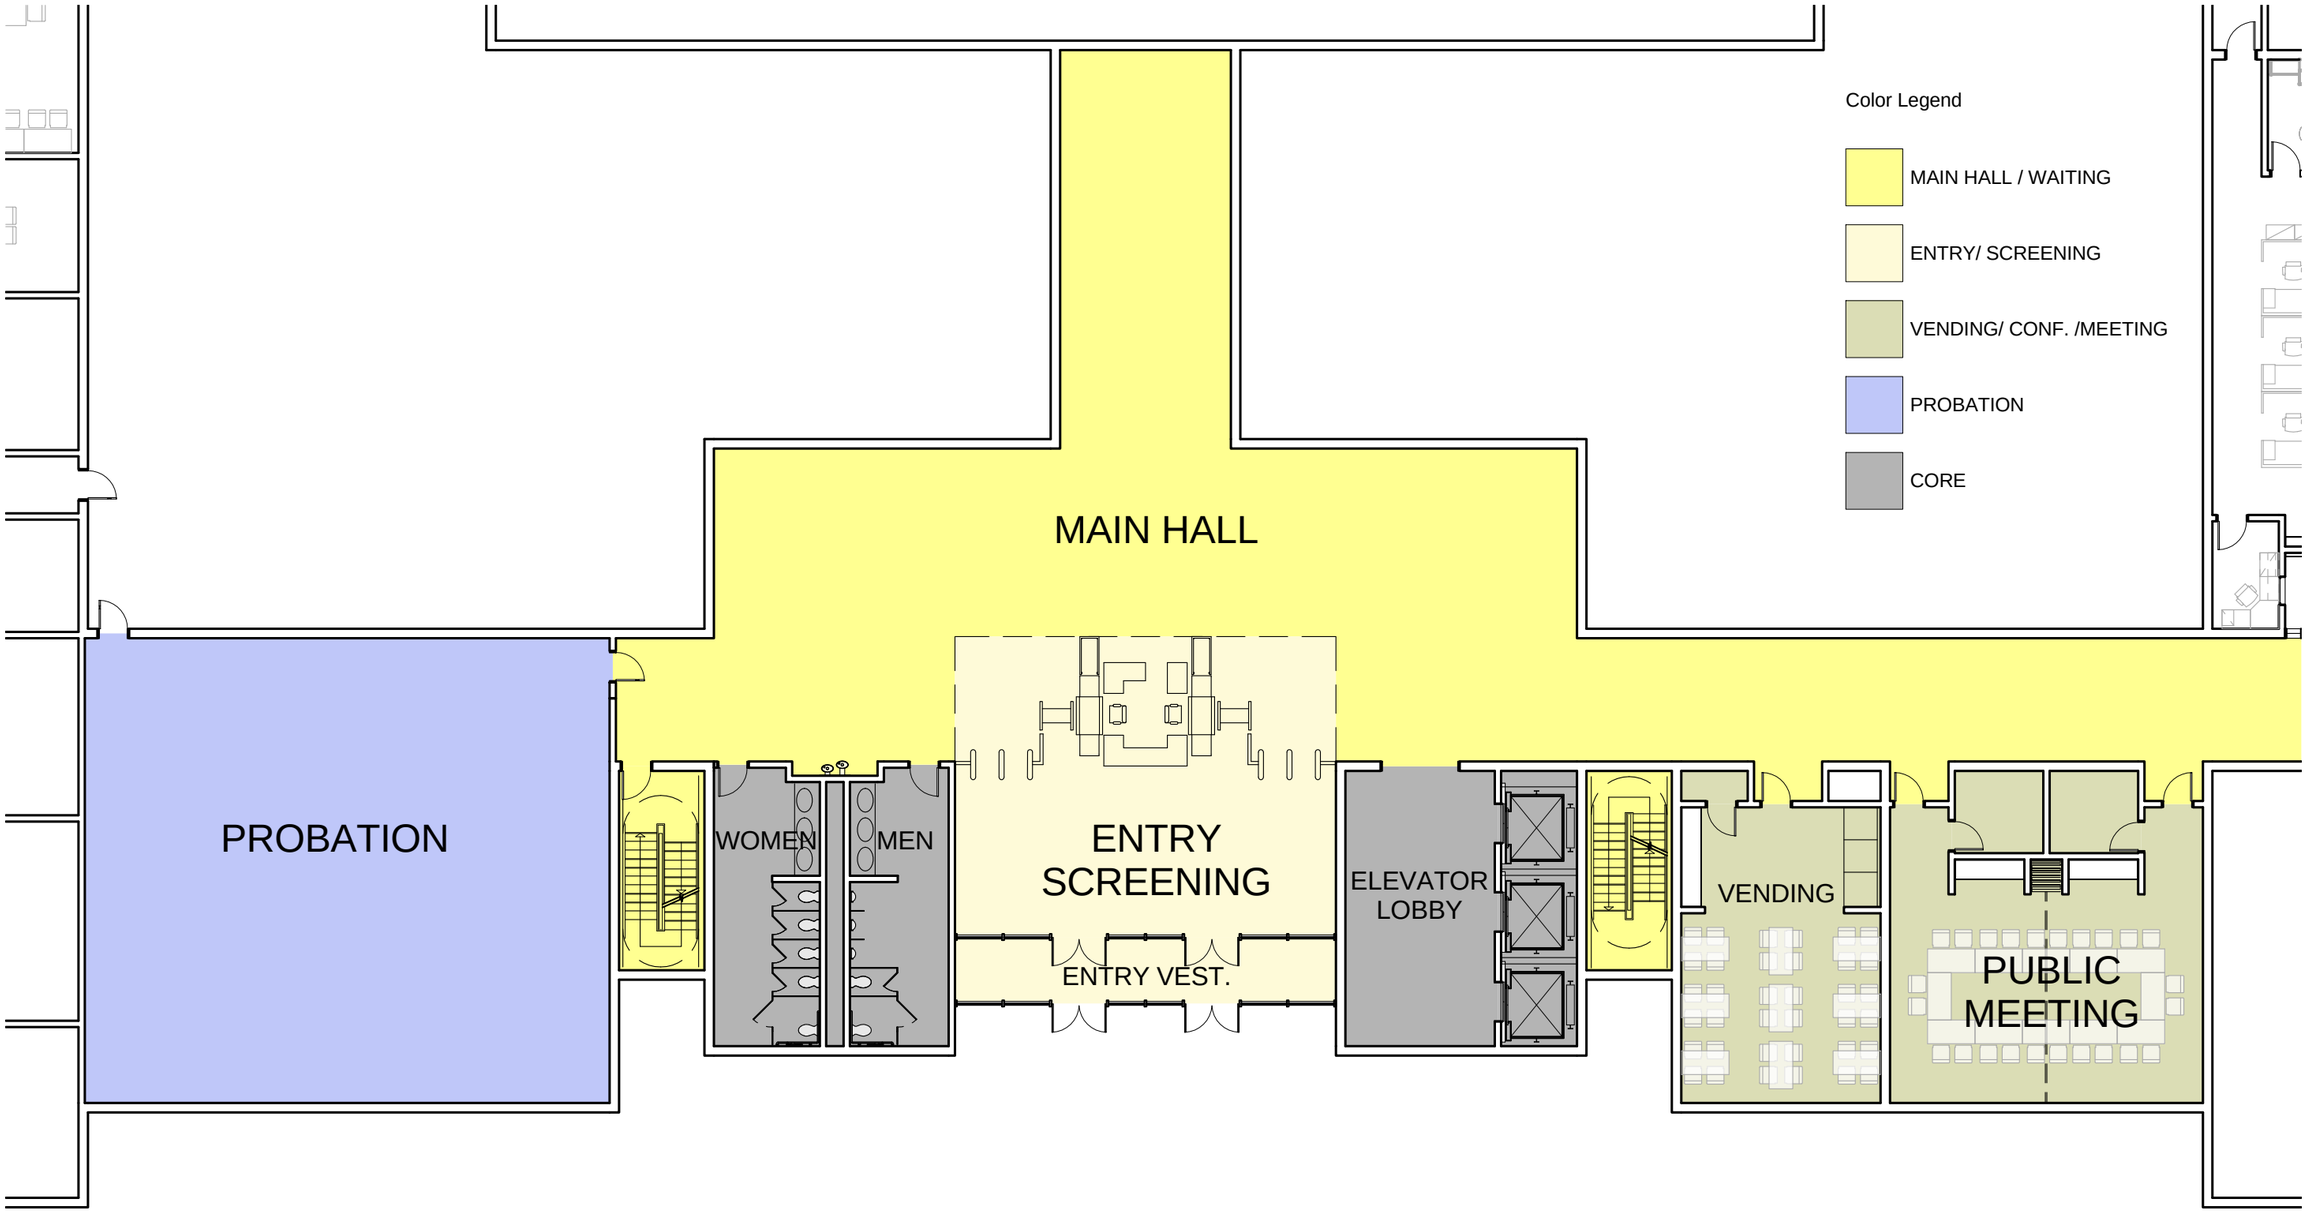


LITTLE
DIVERSIFIED ARCHITECTURAL CONSULTING

A102

Catawba County Justice Center + Public Safety Center Expansion

Enlarged Center Level 1

1/16" = 1'-0"

12/7/2011 4:49:24 PM

hok

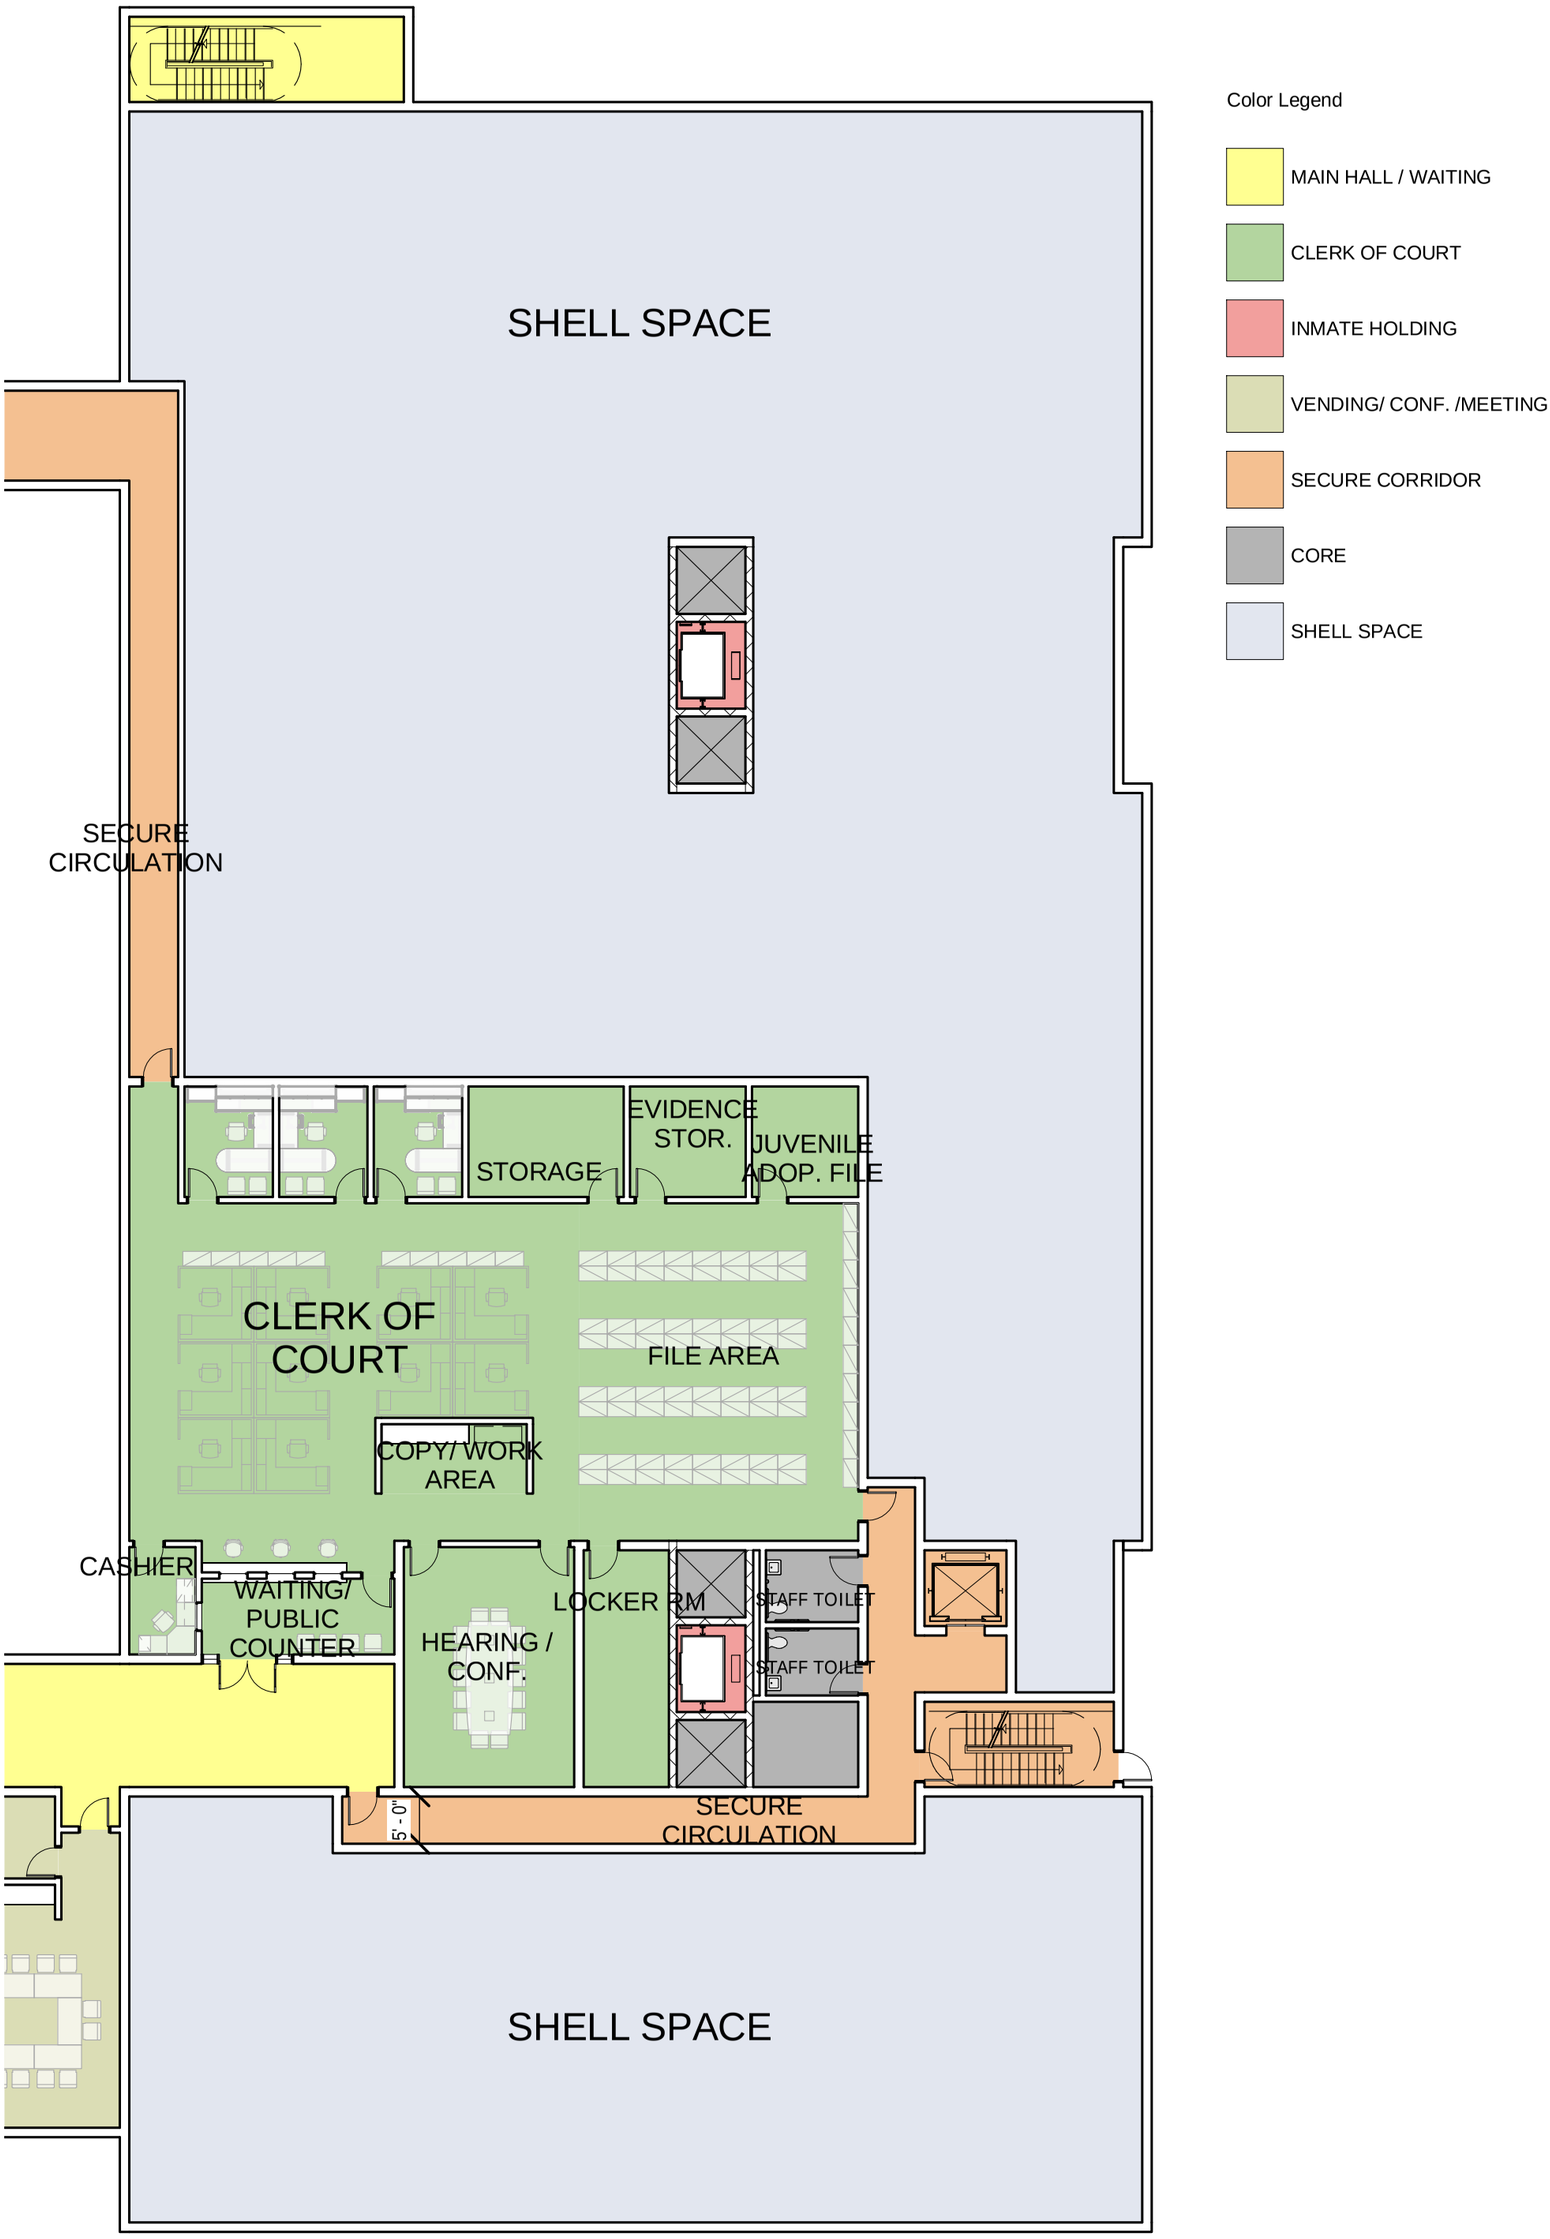


LITTLE
DIVERSIFIED ARCHITECTURAL CONSULTING

A103

# Enlarged East Wing Level 1

1/16" = 1'-0"

12/7/2011 4:50:23 PM

Catawba County Justice Center + Public Safety Center Expansion

HOK

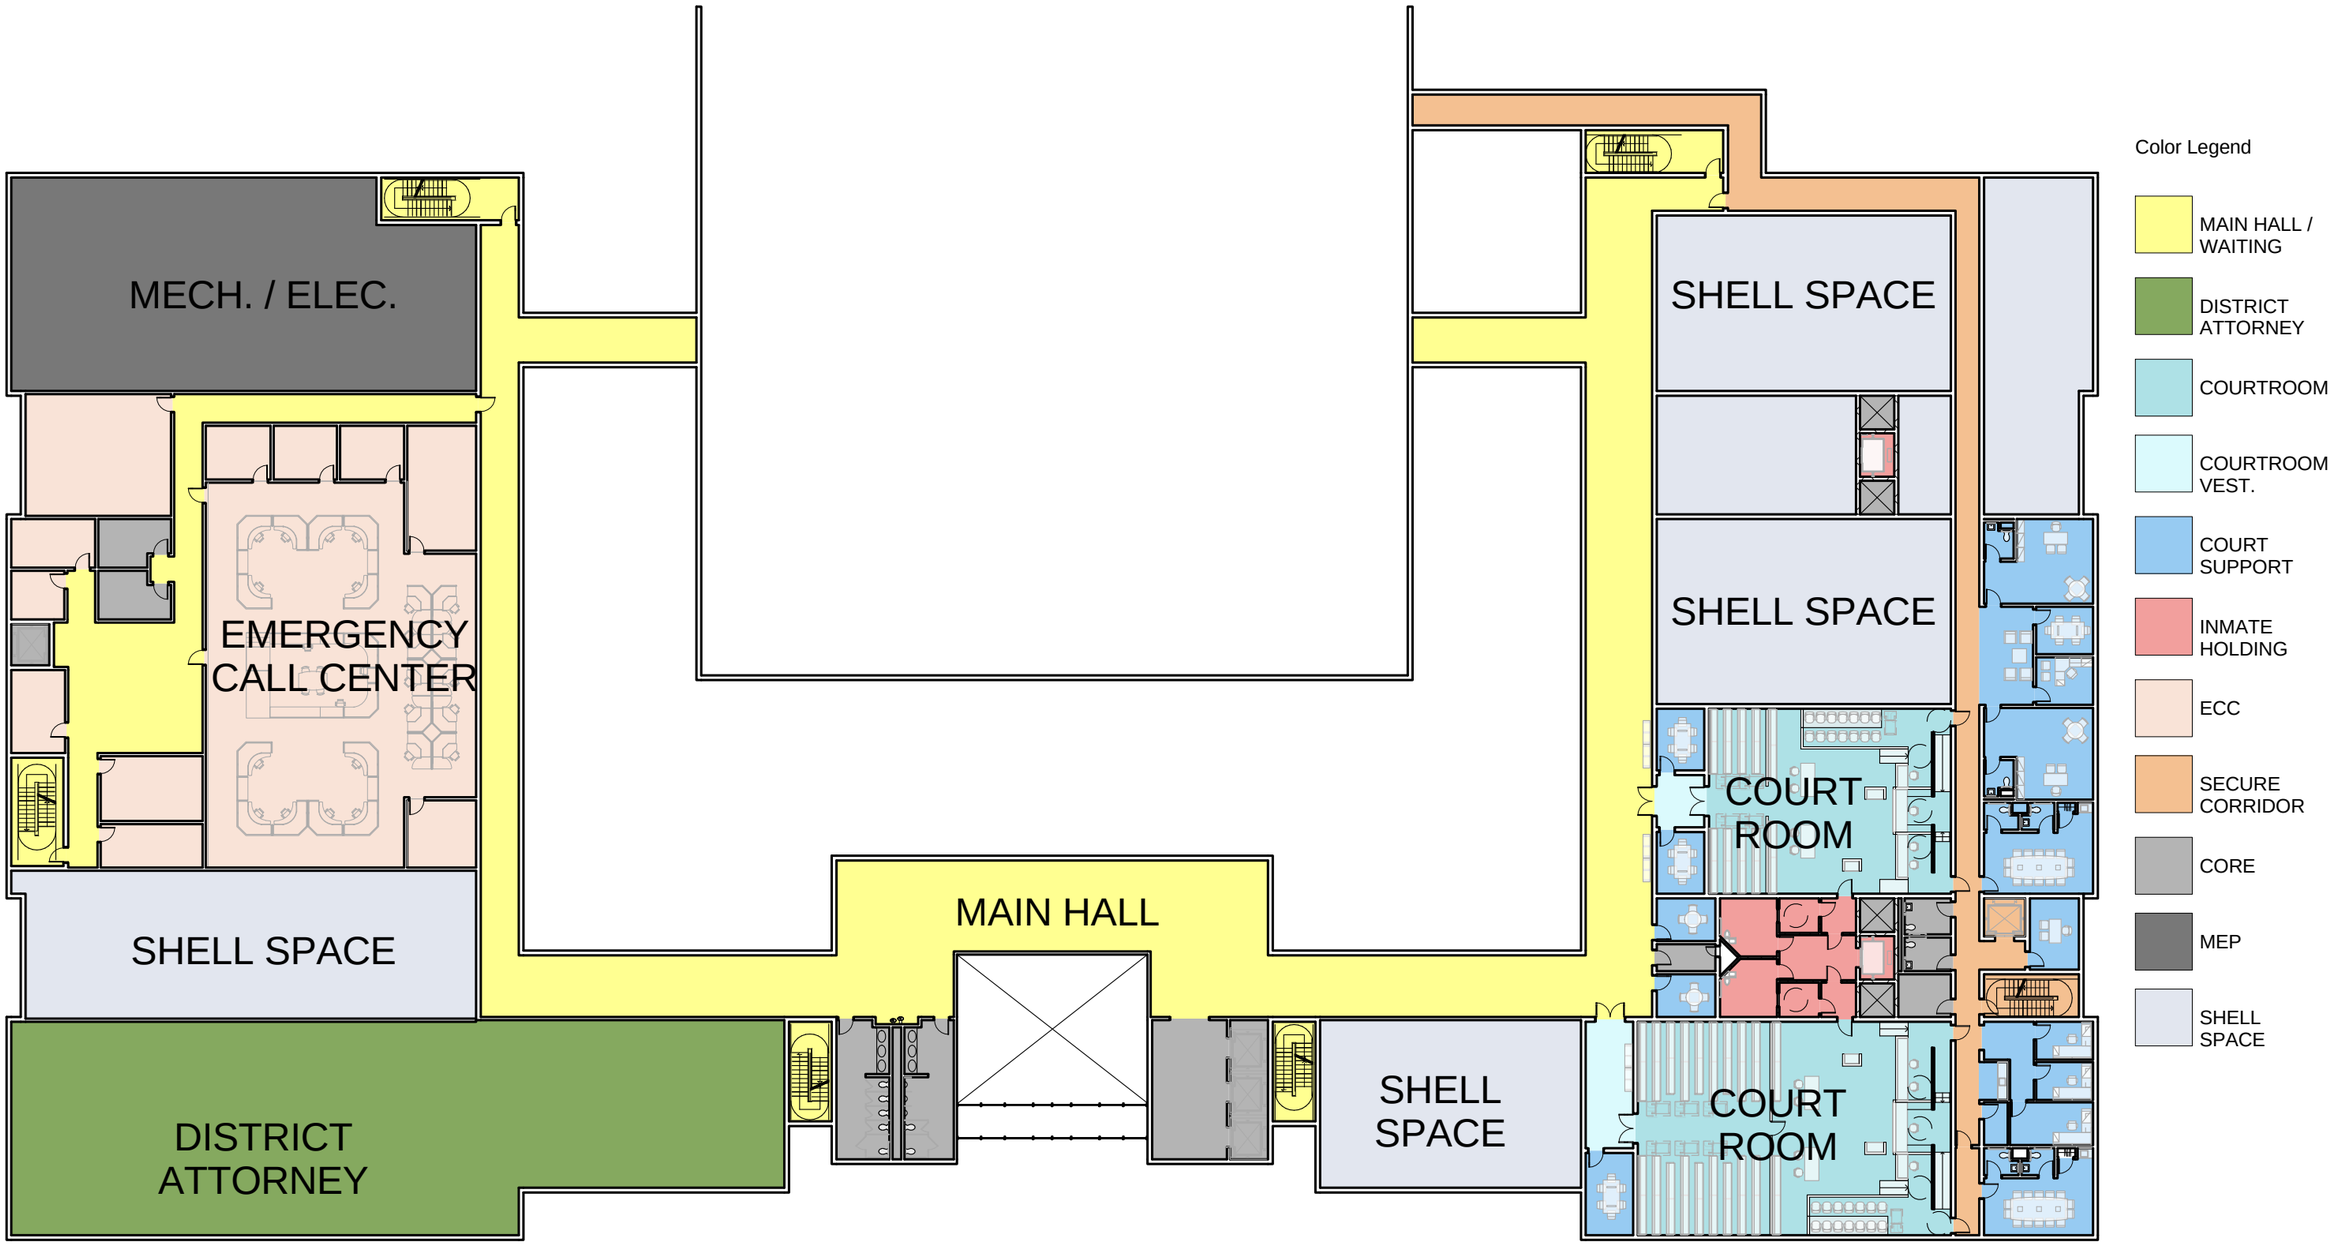


LITTLE
DIVERSIFIED ARCHITECTURAL CONSULTING

A200

Catawba County Justice Center + Public Safety Center Expansion

Overall Plan Level 2

1/32" = 1'-0"

12/7/2011 4:49:31 PM

HOK

LITTLE
DIVERSIFIED ARCHITECTURAL CONSULTING

A201

Enlarged West Wing Level 2

1/16" = 1'-0"

12/7/2011 4:50:29 PM

Catawba County Justice Center + Public Safety Center Expansion

hok

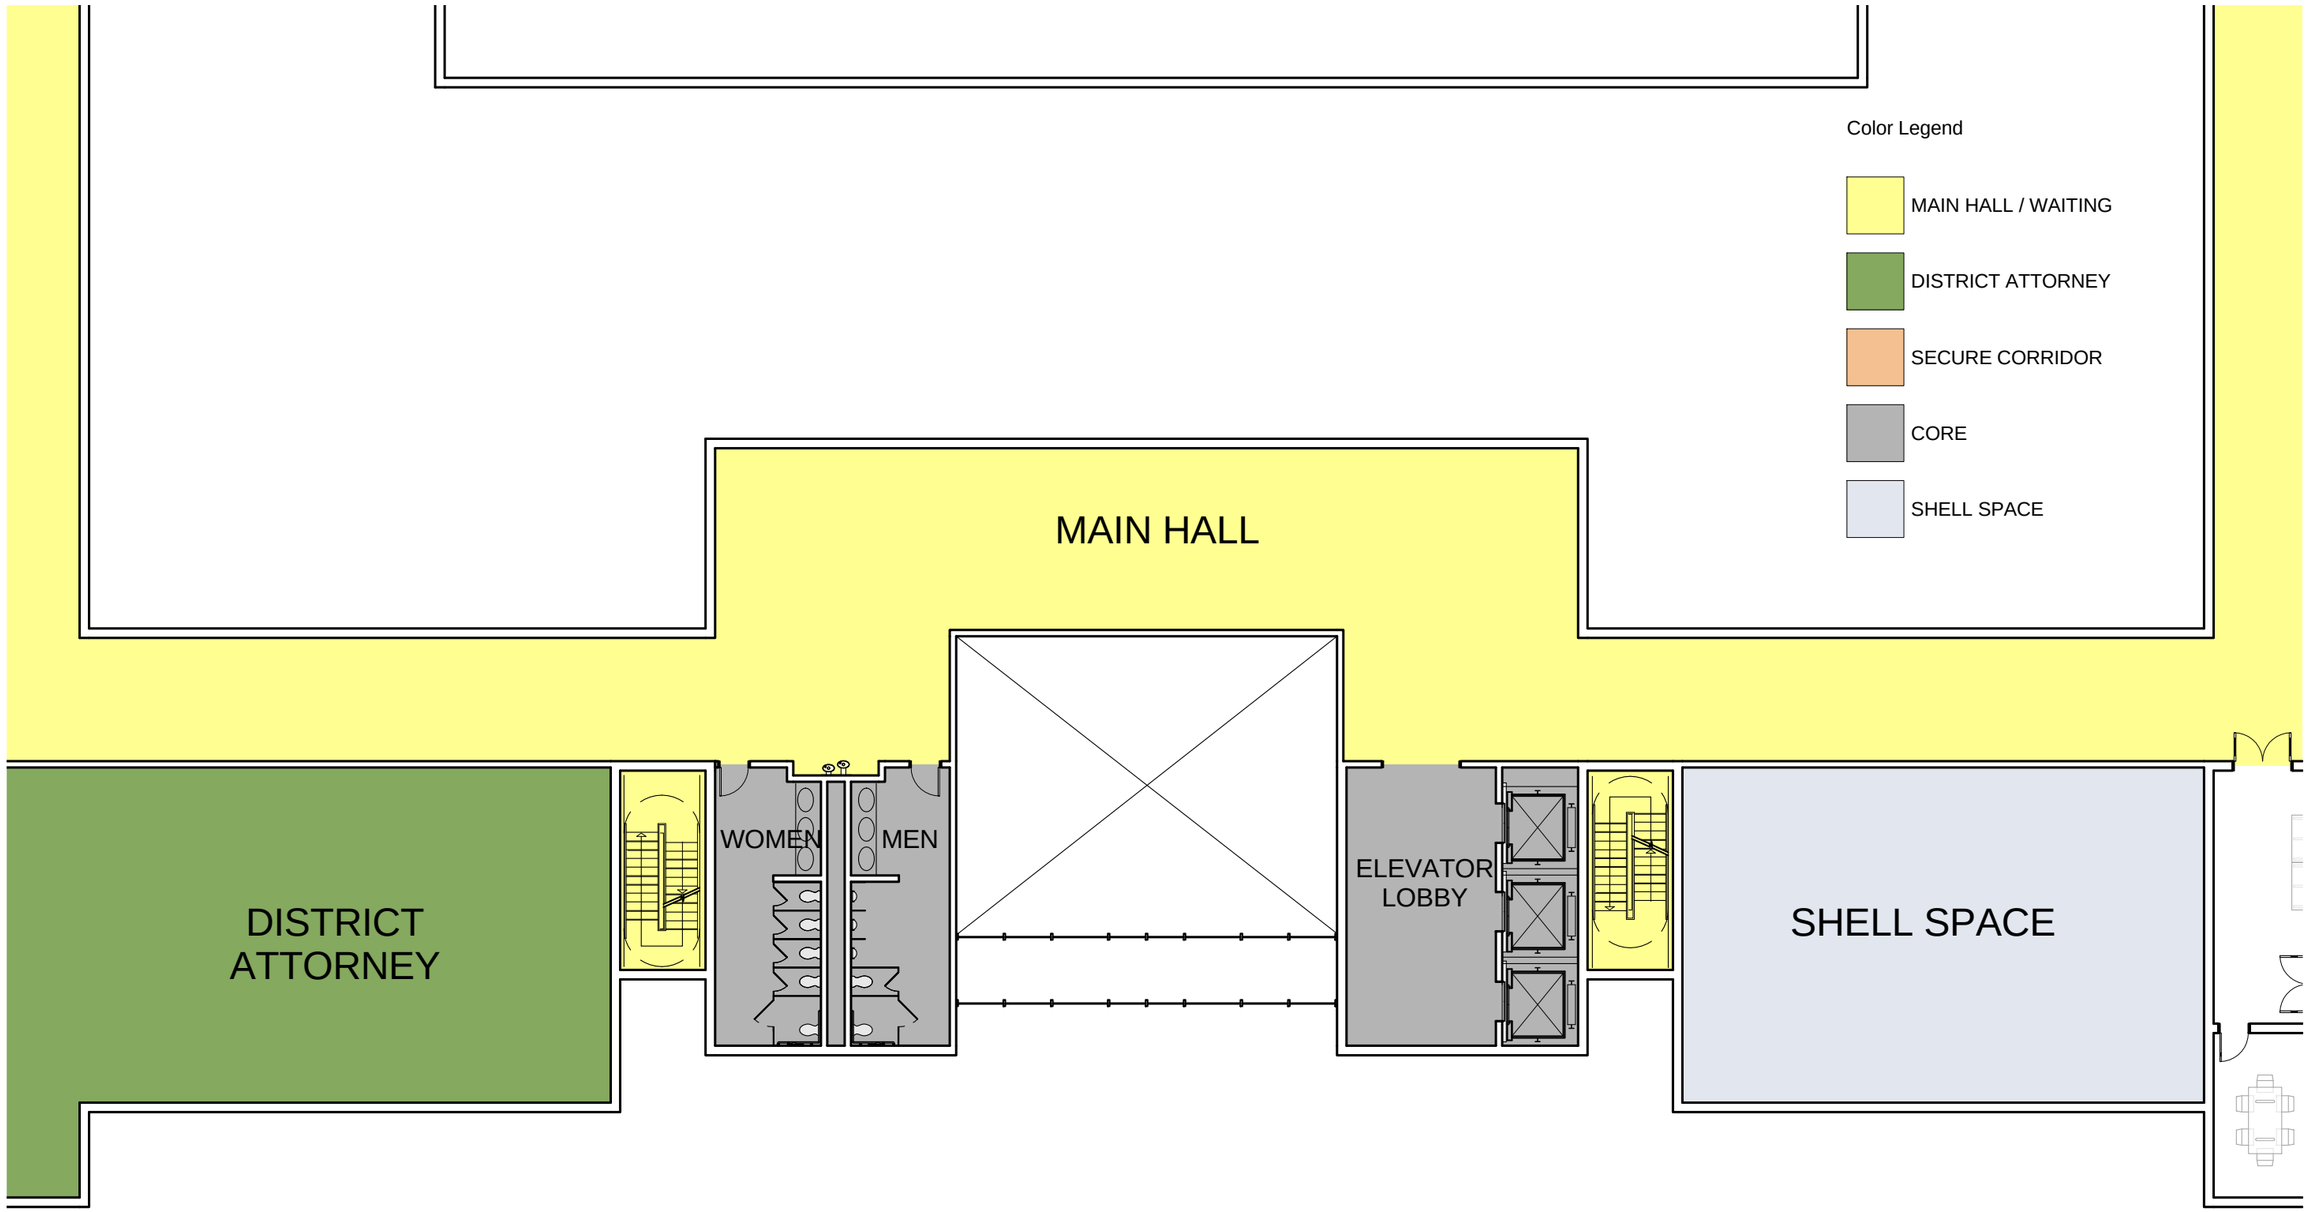


LITTLE
DIVERSIFIED ARCHITECTURAL CONSULTING

A202

Catawba County Justice Center + Public Safety Center Expansion

Enlarged Center Level 2

1/16" = 1'-0"

12/7/2011 4:49:39 PM

hok

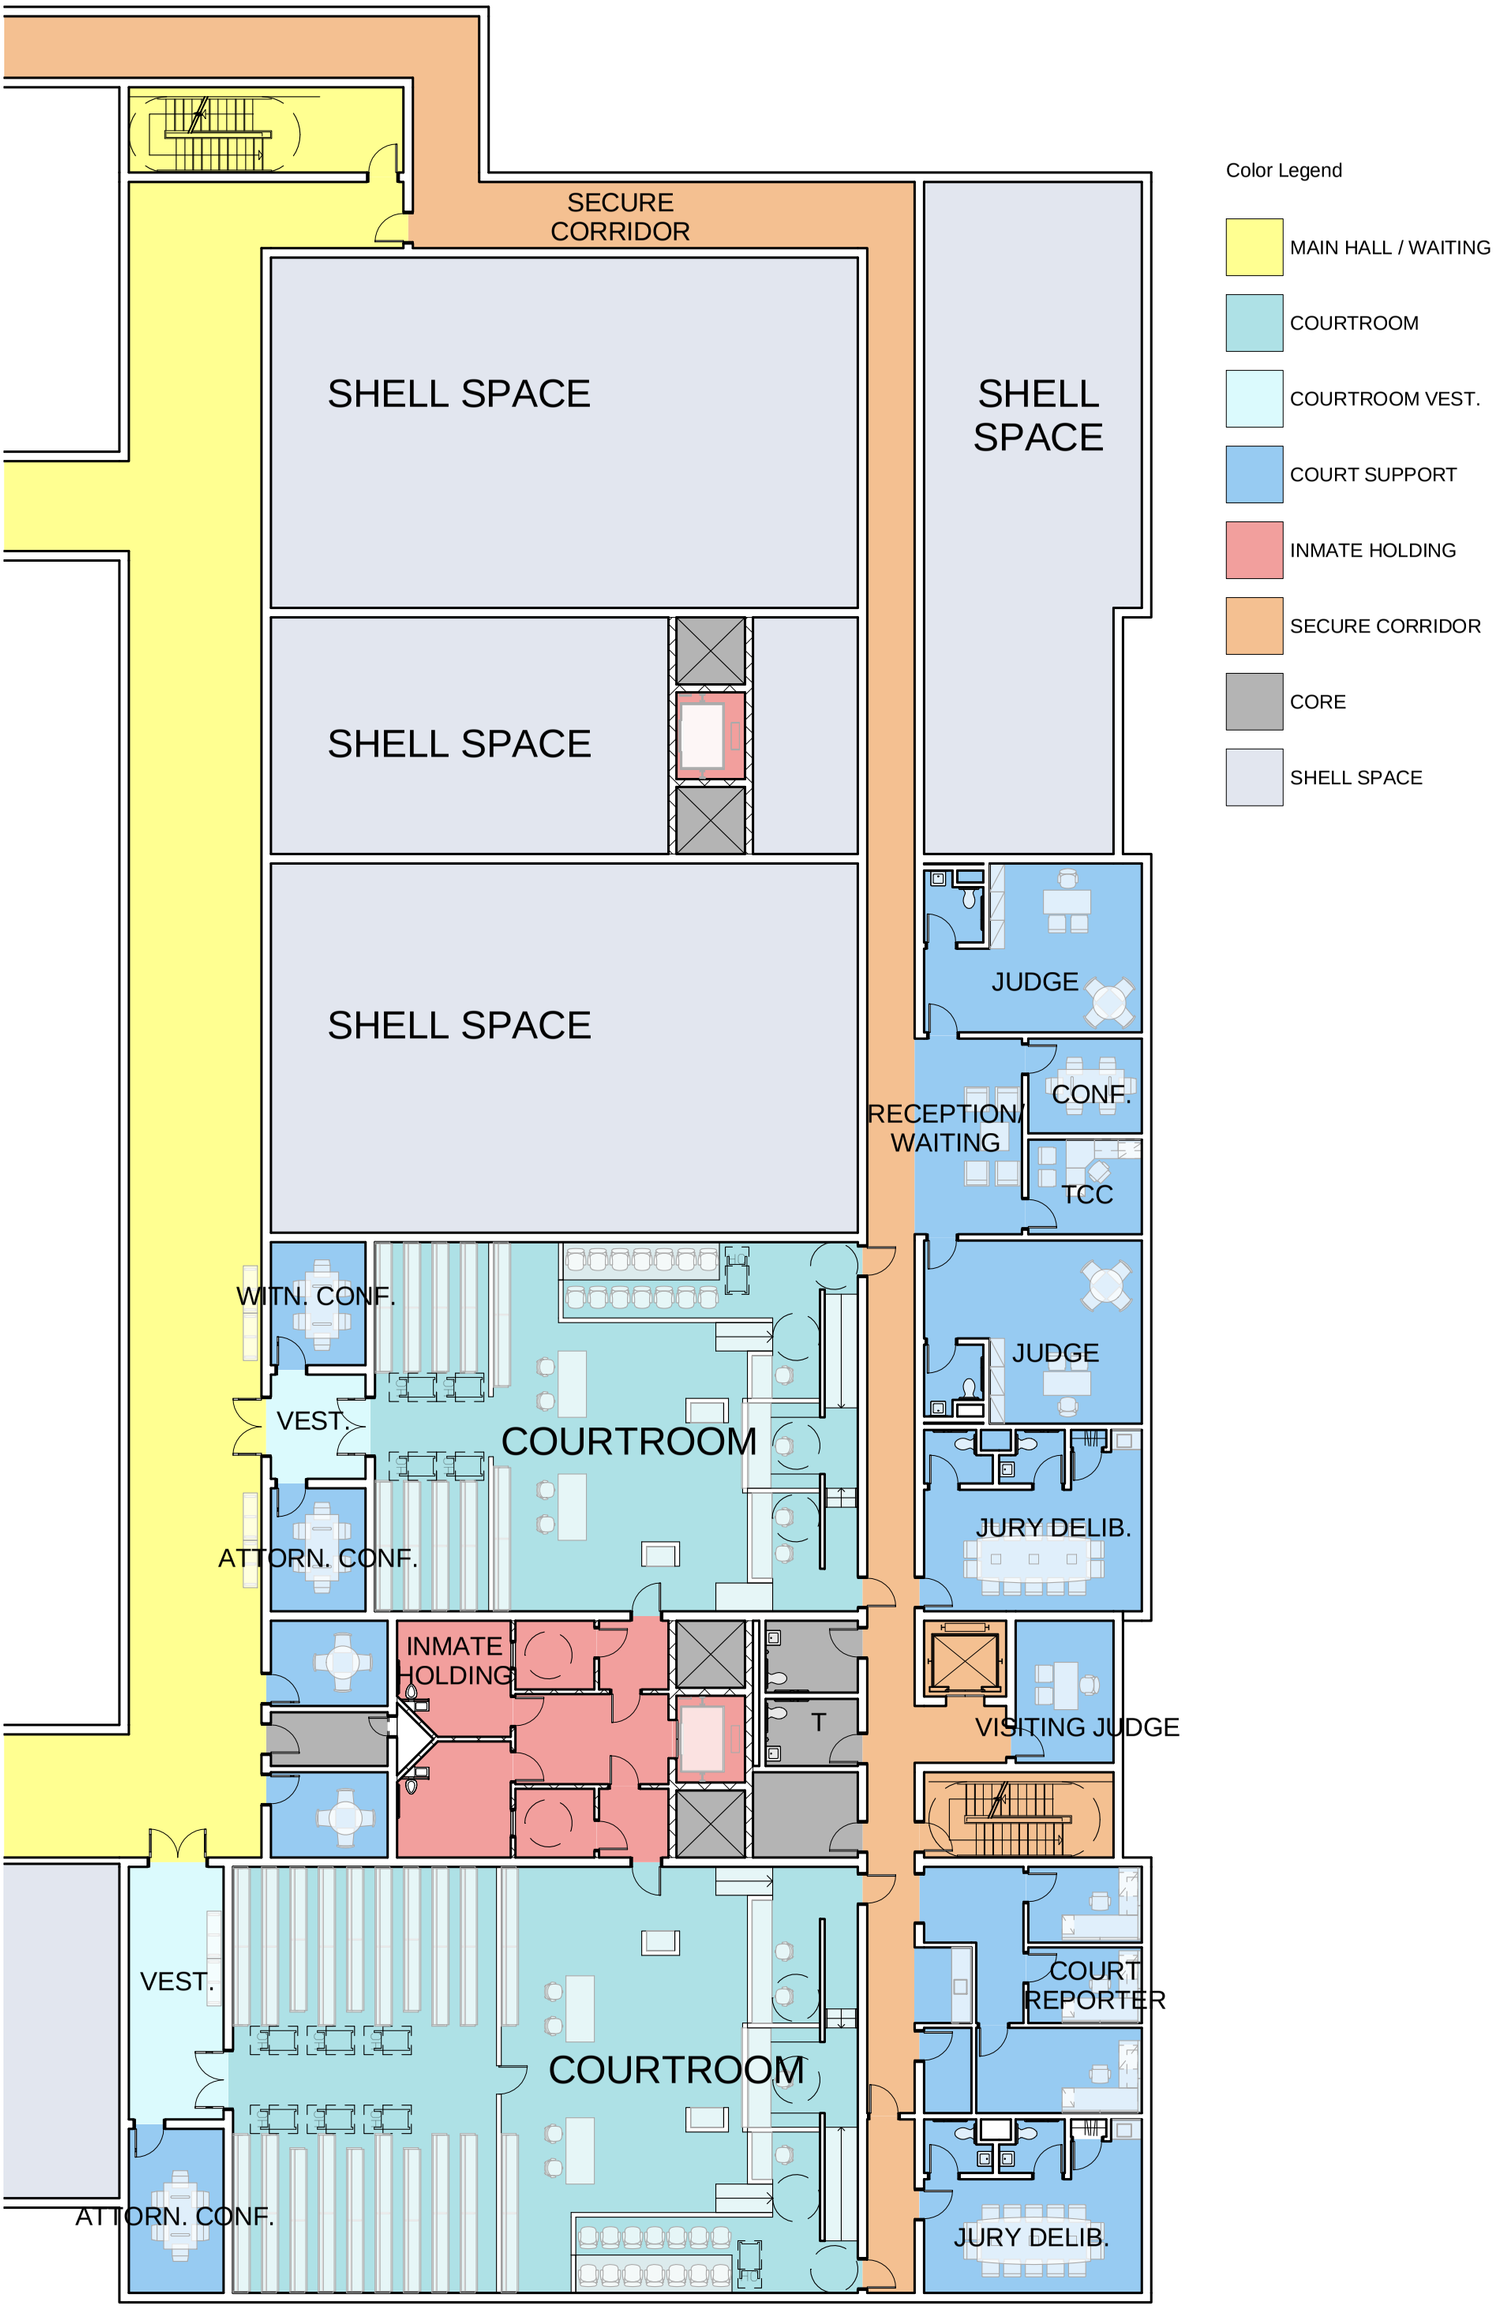


LITTLE
DIVERSIFIED ARCHITECTURAL CONSULTING

A203

Enlarged East Wing Level 2

1/16" = 1'-0"

12/7/2011 4:50:35 PM

Catawba County Justice Center + Public Safety Center Expansion

hok